DocuSign Envelope ID: D1EDC40B-E989-4FD9-AC48-B210C58CADA1

NOTE:
FOR NOTES, SEE SHEET 1 OF 4.

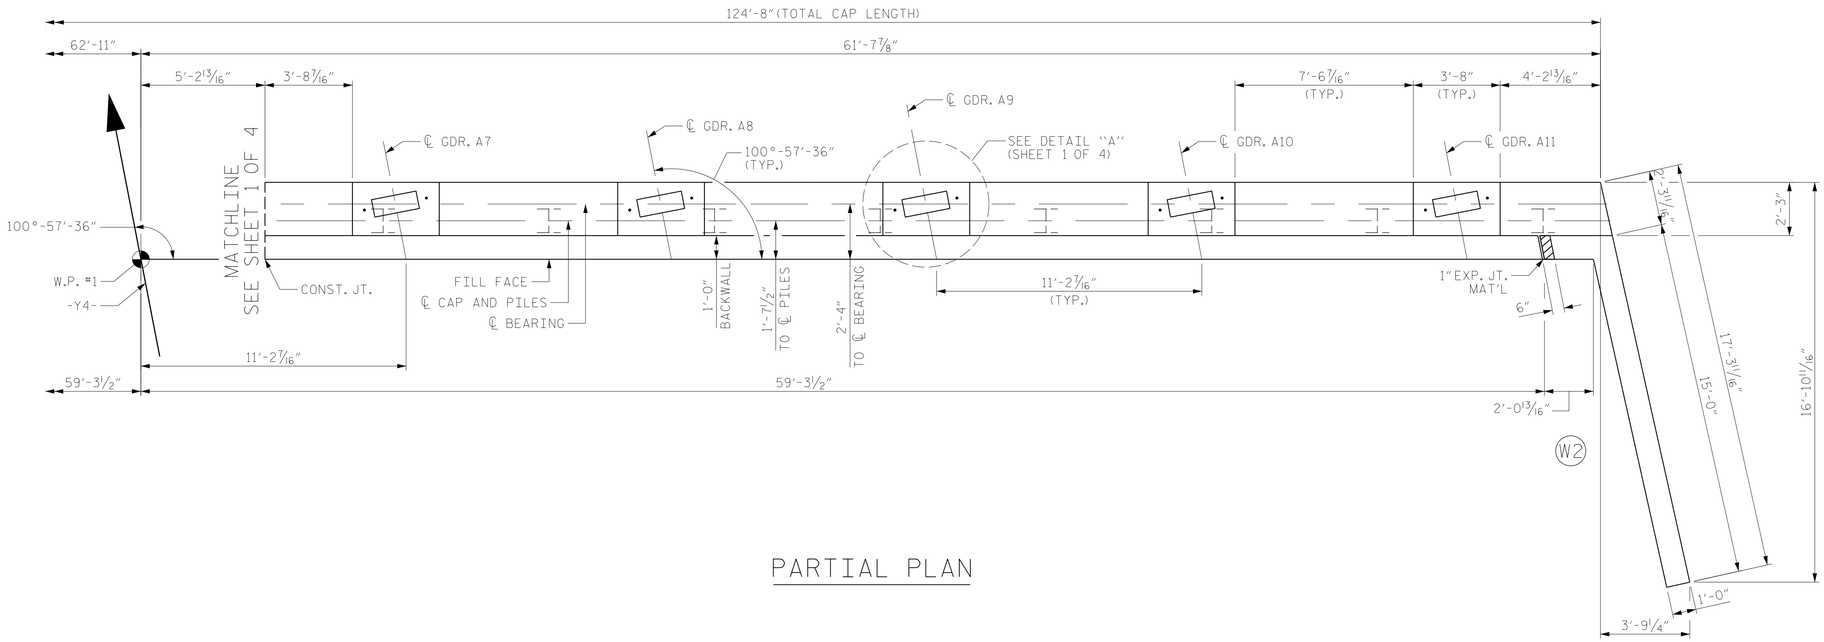

PARTIAL PLAN

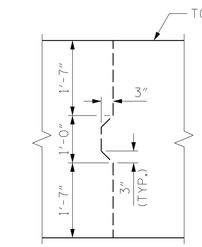

JOINT DETAIL

REINFORCING STEEL NOT SHOWN FOR CLARITY

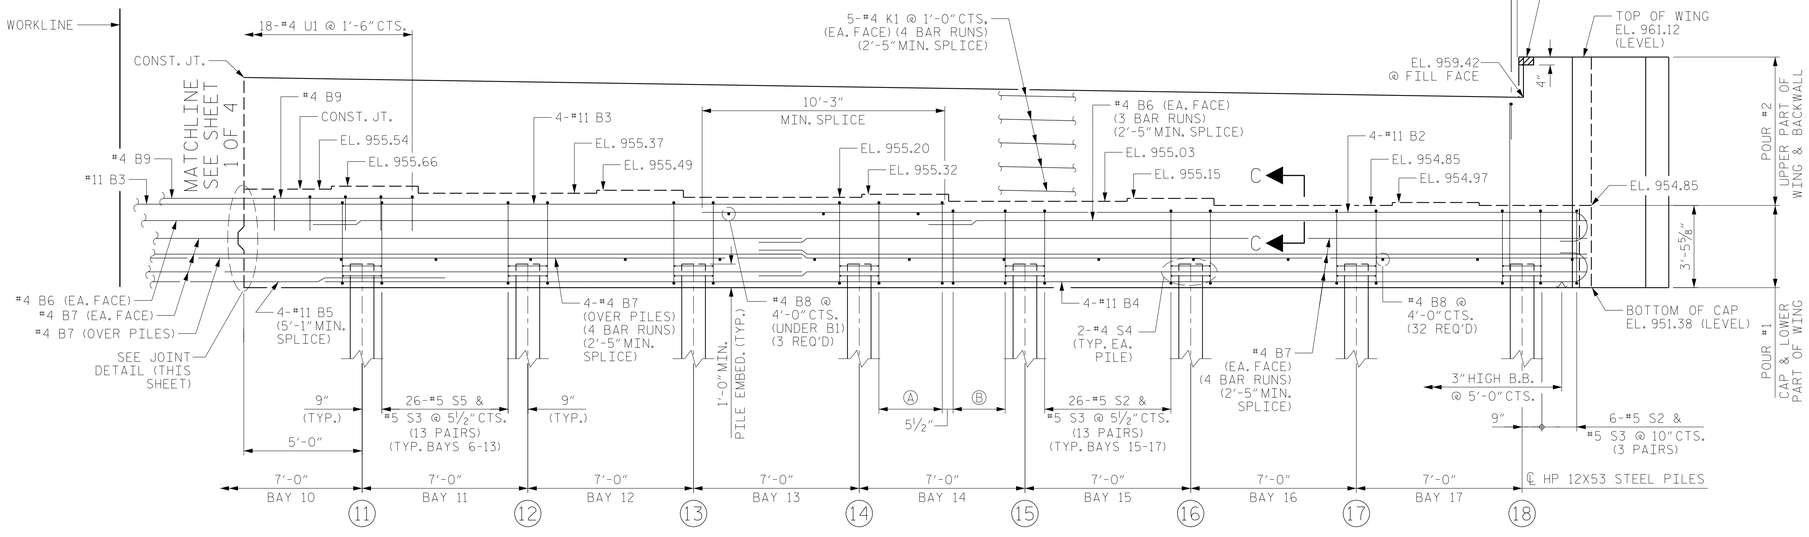

PARTIAL ELEVATION

Ⓐ 14-#5 S5 & #5 S3 @ 5½" CTS. (7 PAIRS)

Ⓑ 12-#5 S2 & #5 S3 @ 5½" CTS. (6 PAIRS)

PROJECT NO. U-2579AB
FORSYTH COUNTY
STATION: 30+67.66 -Y4-

SHEET 2 OF 4

NORTH CAROLINA PROFESSIONAL ENGINEER SEAL 18442 RICHARD LEON BOLLINGER JR
10/14/2021

RS&H Architects-Engineers-Planners, Inc.
8521 Six Forks Road, Suite 400
919-926-4100 FAX 919-846-9080
www.rsandh.com
North Carolina License Nos. 50073 · F-0493 · C-28

STATE OF NORTH CAROLINA
DEPARTMENT OF TRANSPORTATION
RALEIGH

SUBSTRUCTURE

END BENT 1 PARTIAL PLAN AND ELEVATION

REVISIONS						SHEET NO.
NO.	BY:	DATE:	NO.	BY:	DATE:	S2-23
1			3			TOTAL SHEETS
2			4			37

DOCUMENT NOT CONSIDERED FINAL UNLESS ALL SIGNATURES COMPLETED

DRAWN BY :	MRA	DATE :	08/2019
CHECKED BY :	JMR	DATE :	09/2019
DESIGN ENGINEER OF RECORD:	JMR	DATE :	10/2019

10/14/2021
X:\P\1031785002 U-2579AB WS North Beltway\Design\Structures\CAD\Site 2\402_045_U2579AB_SMU_E1_S-23_330723.dgn
CuanyN