DocuSign Envelope ID: FF6D8BE7-FEBC-40BC-8CDE-240E617D4E29

NOTES

FOR SECTIONS B-B, C-C AND E-E, SEE "SUBSTRUCTURE END BENT 2 SECTION AND DETAILS" SHEET 5 OF 6.

ELEVATIONS MARKED WITH AN ASTERISK (✳) ARE GIVEN AT THE FRONT OF THE CAP. SEE SECTION A-A FOR MORE INFORMATION.

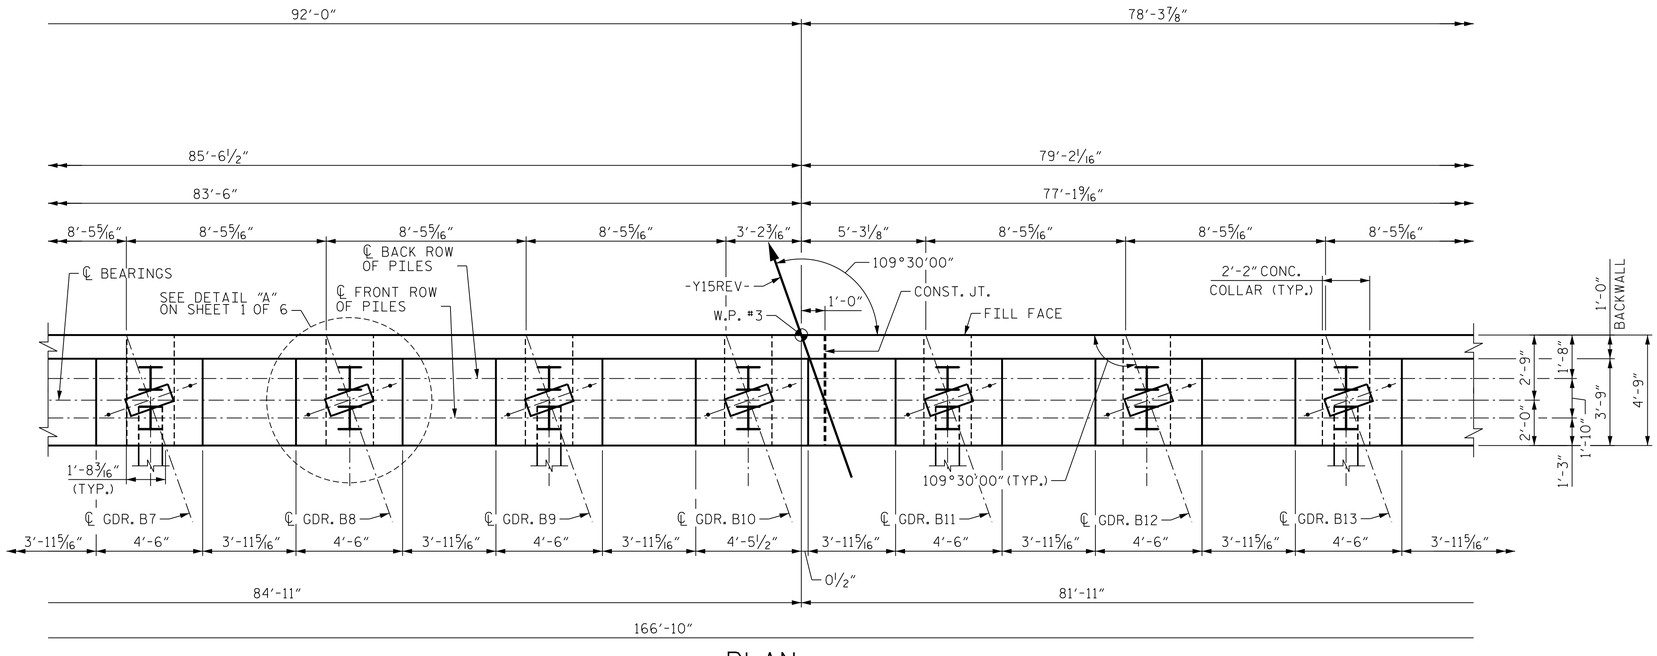

PLAN

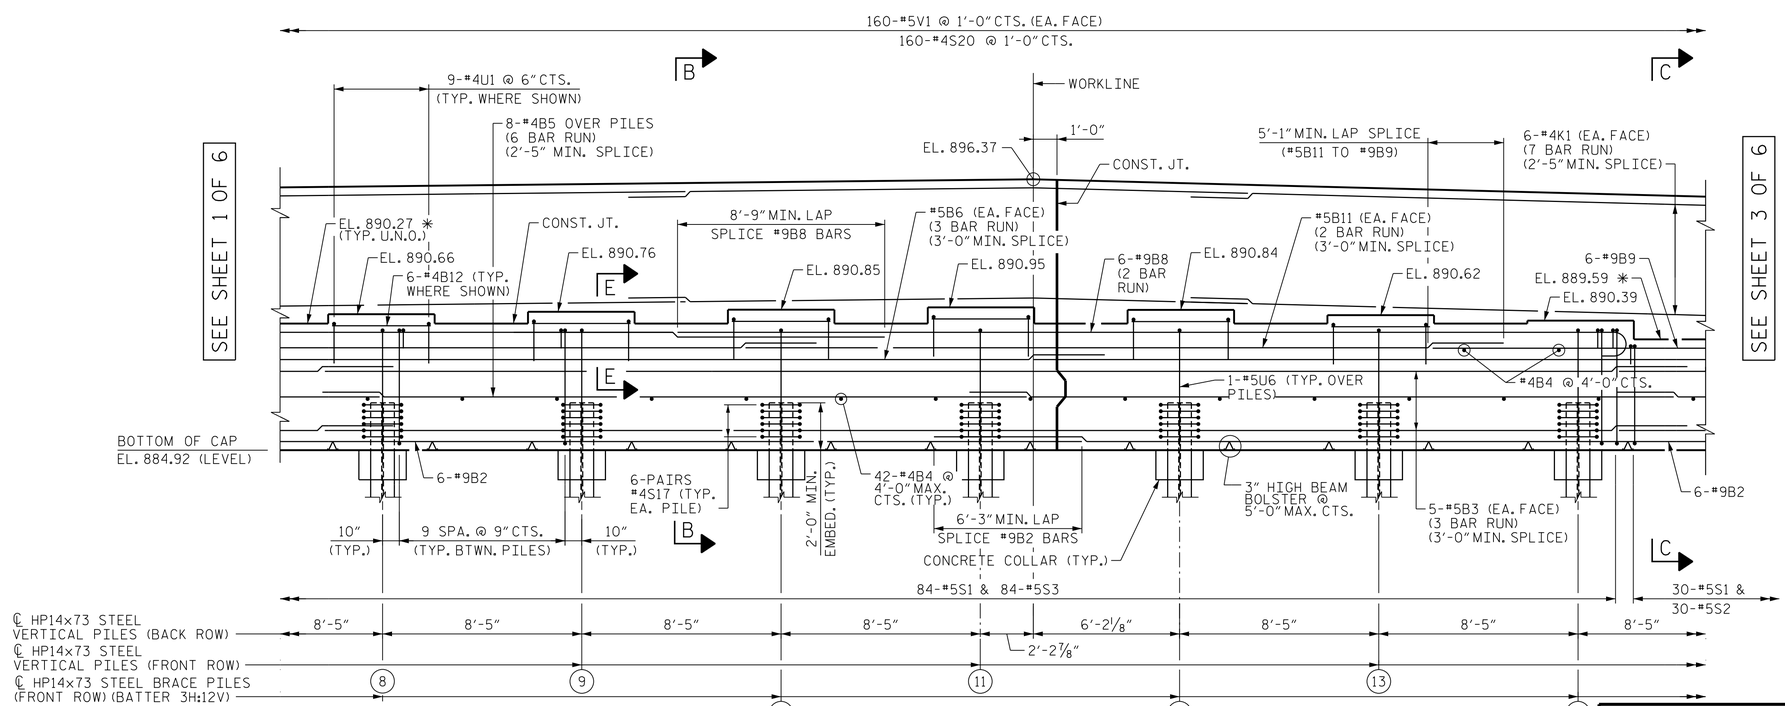

ELEVATION

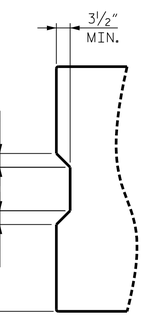

SHEAR KEY DETAIL

PROJECT NO. U-2579AB

FORSYTH COUNTY

STATION: 47+28.33 -Y15REV-

SHEET 2 OF 6

STATE OF NORTH CAROLINA
DEPARTMENT OF TRANSPORTATION
RALEIGH

SUBSTRUCTURE END BENT 2

NORTH CAROLINA PROFESSIONAL SEAL 29589 ENGINEER DOMENIC A. COLETTI

10/18/2021

DOCUMENT NOT CONSIDERED FINAL UNLESS ALL SIGNATURES COMPLETED

HDR Engineering, Inc. of the Carolinas
555 Fayetteville St., Suite 900 Raleigh, N.C. 27601
N.C.B.E.L.S. License Number: F-0116

REVISIONS								SHEET NO. S03-50
NO.	BY:	DATE:	NO.	BY:	DATE:			TOTAL SHEETS 61
1	--	--	3	--	--			
2	--	--	4	--	--			

DES BY: S. NIFONG	DATE: 02/19	DWG BY: B. PETERSON	DATE: 02/19
DES CHK: M. NEIHEISEL	DATE: 02/19	CHK BY: M. NEIHEISEL	DATE: 05/19

PLOT DRIVER: NCDOT_pdf_color_eng_50.plt USER: PPETERSO DATE: 10/14/2021 FILE: ...\SUBSTRUCTURE END B
PENTABLE: NCDOT STRUCTURES DEFAULT PEN.tbl TIME: 3:52:02 PM