DocuSign Envelope ID: AA858205-F84D-41FB-B68B-A2947DD06B7F

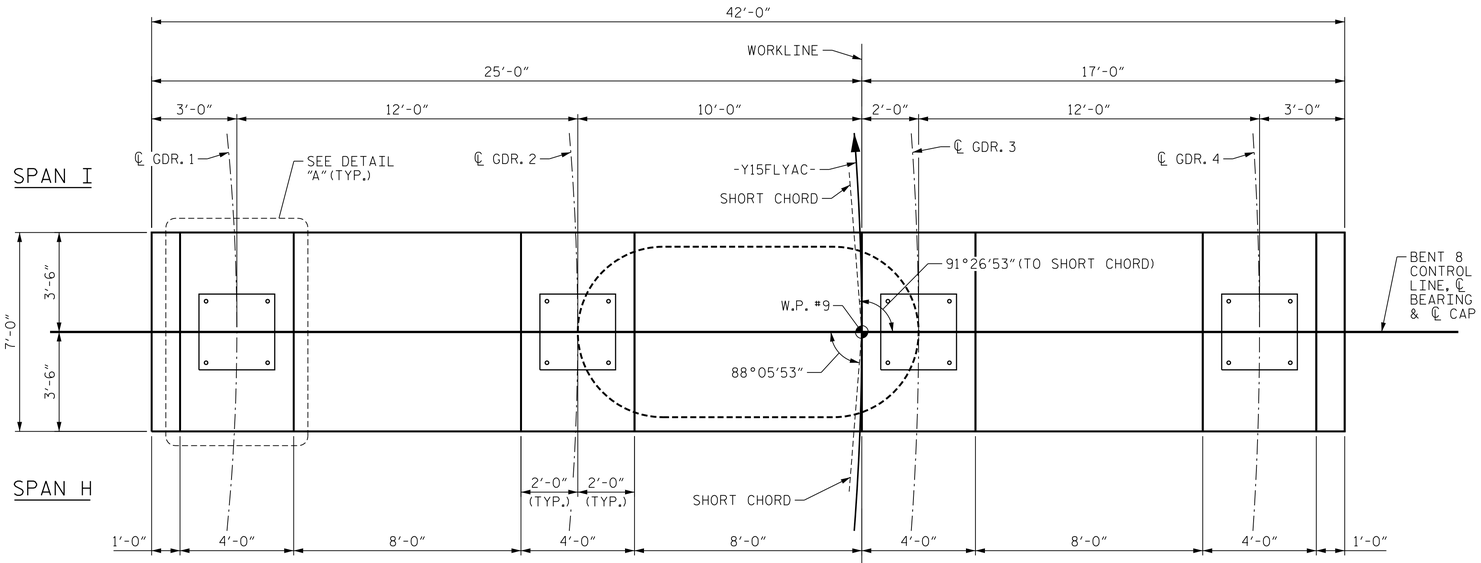

PLAN OF CAP

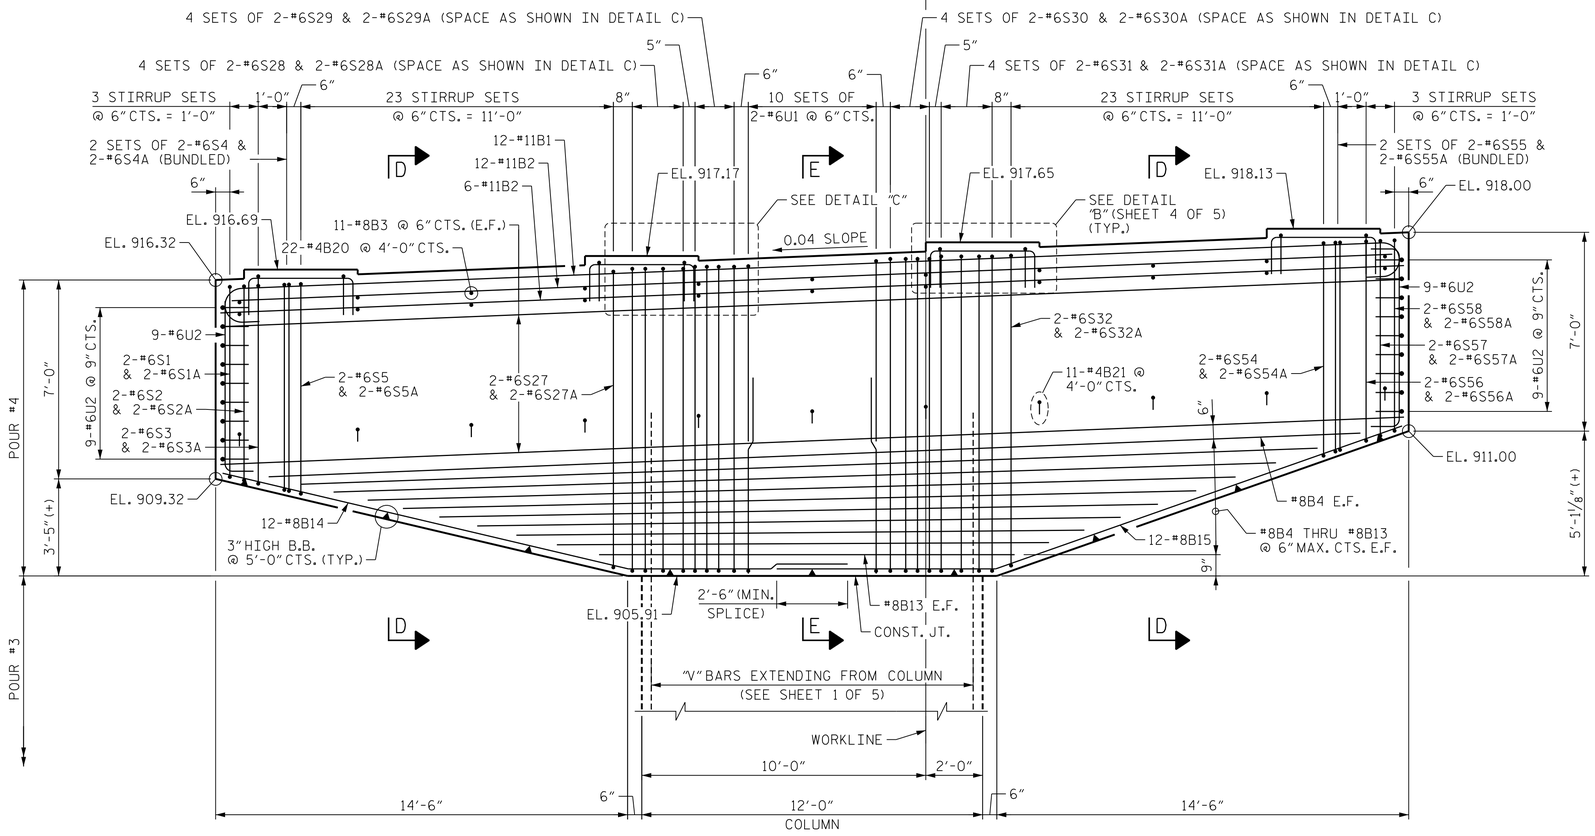

ELEVATION OF CAP

NOTES

FOR SECTIONS D-D AND E-E, SEE "SUBSTRUCTURE BENT 8 BENT CAP DETAILS", SHEET 4 OF 5.

FOR ADDITIONAL NOTES, SEE SHEET 1 OF 5.

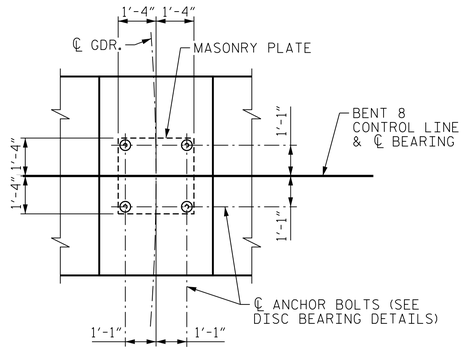

DETAIL "A"

(TYP. @ EA. BEARING)

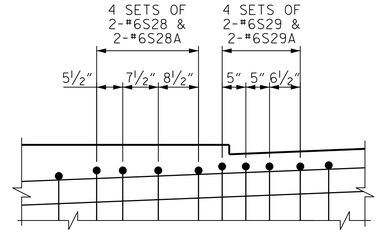

DETAIL "C"

DETAIL SHOWN AT LEFT SIDE OF CAP (SPACING OF STIRRUPS MIRRORED AT RIGHT SIDE OF CAP WITH BARS #6S30/#6S30A AND #6S31/#6S31A AS SHOWN ON THE ELEVATION)

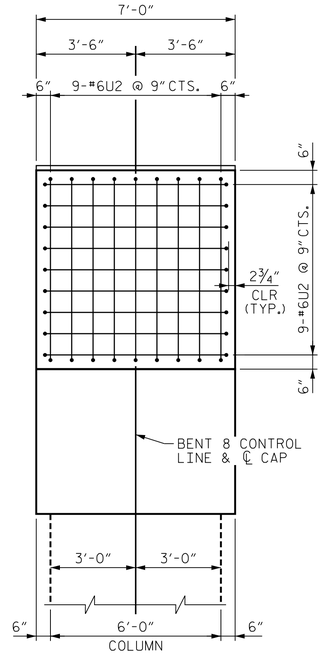

END VIEW

PROJECT NO. U-2579AB

FORSYTH COUNTY

STATION: 60+66.06 -Y15FLYAC-

SHEET 3 OF 5

STATE OF NORTH CAROLINA
DEPARTMENT OF TRANSPORTATION
RALEIGH

SUBSTRUCTURE BENT 8 BENT CAP PLAN AND ELEVATION

NORTH CAROLINA PROFESSIONAL SEAL 29589 ENGINEER DOMENIC A. COLETTI

Domenic A. Coletti 10/15/2021

HDR Engineering, Inc. of the Carolinas
555 Fayetteville St. Suite 900 Raleigh, N.C. 27601
N.C.B.E.L.S. License Number: F-0116

DOCUMENT NOT CONSIDERED FINAL UNLESS ALL SIGNATURES COMPLETED

REVISIONS						SHEET NO.
NO.	BY:	DATE:	NO.	BY:	DATE:	S04-130
1	--	--	3	--	--	TOTAL SHEETS
2	--	--	4	--	--	144

DES BY:	K. OLIVER	DATE :	10/19
DES CHK:	M. WERNER	DATE :	10/19
DWG BY:	B. PETERSON	DATE :	10/19
CHK BY:	K. OLIVER	DATE :	11/19

PLOT DRIVER: NCDOT_pdf color_eng_50.plt
USER: PPETERSO
FILE: ...\SUBSTR
DATE: 10/14/2021
TIME: 4:12:12 PM
PENTABLE: NCDOT STRUCTURES DEFAULT PEN.tbl