DocuSign Envelope ID: 98D8AB02-E34D-44CF-926D-115192AC4DB3

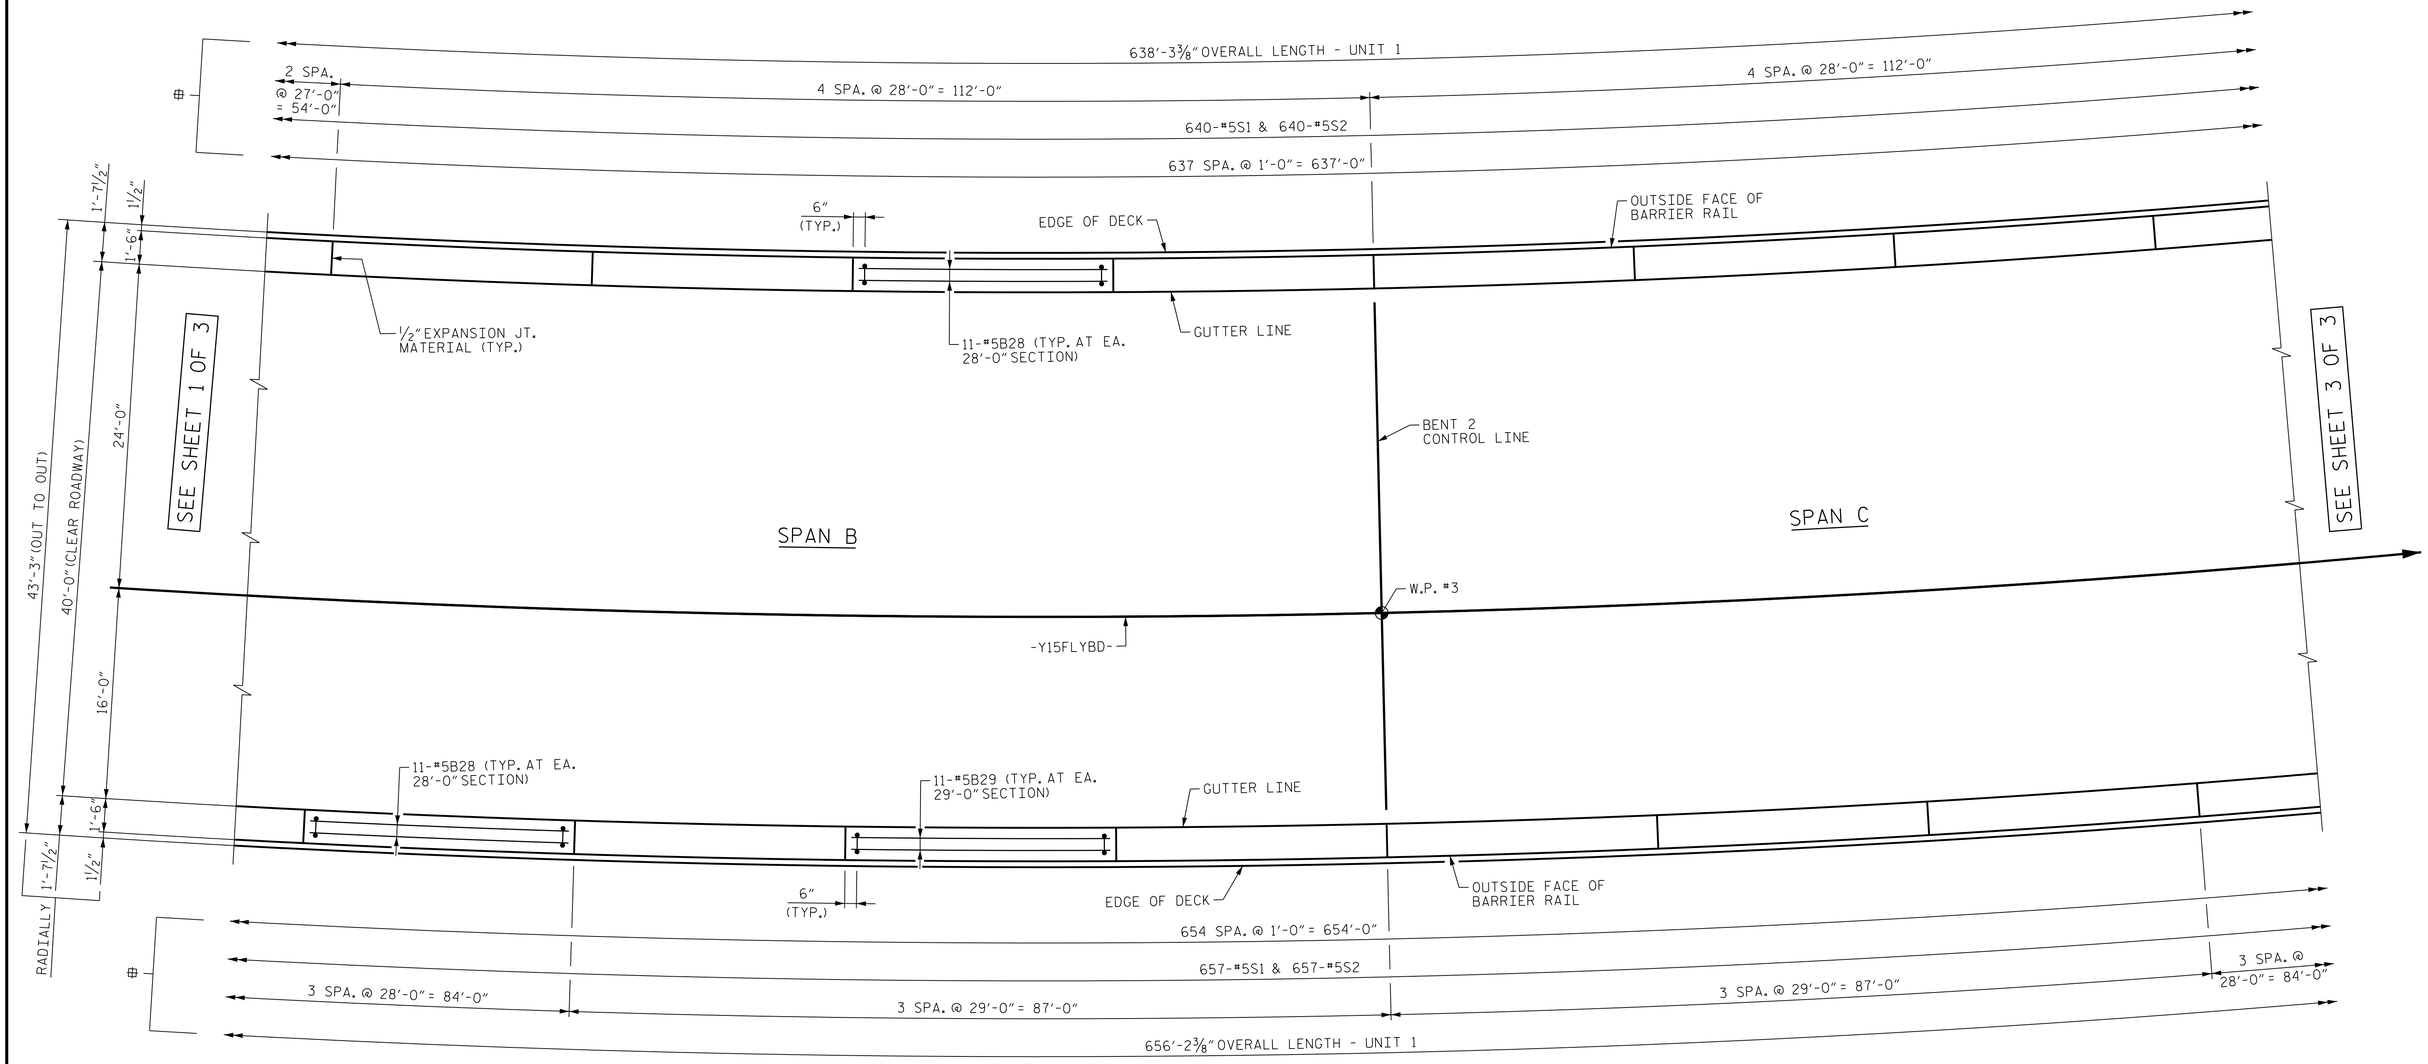

PARTIAL PLAN OF BARRIER RAIL - UNIT 1

⊕ = MEASURED ALONG OUTSIDE FACE OF BARRIER RAIL

PROJECT NO. U-2579AB

FORSYTH COUNTY

STATION: 47+63.62 -Y15FLYBD-

SHEET 2 OF 3

STATE OF NORTH CAROLINA
DEPARTMENT OF TRANSPORTATION
RALEIGH

SUPERSTRUCTURE CONCRETE BARRIER RAIL UNIT 1

NORTH CAROLINA PROFESSIONAL SEAL 29589 ENGINEER DOMENIC A. COLETTI

10/11/2021

REVISIONS						SHEET NO.
NO.	BY:	DATE:	NO.	BY:	DATE:	S05-061
1	--	--	3	--	--	TOTAL SHEETS
2	--	--	4	--	--	116

HDR Engineering, Inc. of the Carolinas
555 Fayetteville St., Suite 900 Raleigh, N.C. 27601
N.C.B.E.L.S. License Number: F-0116

DOCUMENT NOT CONSIDERED FINAL UNLESS ALL SIGNATURES COMPLETED

DES BY: L. ZAMPETTI	DATE: 07/19	DWG BY: B. PETERSON	DATE: 07/19
DES CHK: J. ROBERTS	DATE: 07/19	CHK BY: S. NIFONG	DATE: 11/19

PENTABLE: NCDOT STRUCTURES DEFAULT PEN.tbl
TIME: 8:23:58 AM
PLOT DRIVER: NCDOT_pdf_color_eng_50.plt
USER: PPETERSO DATE: 10/1/2021
FILE: ...\SUPERS