DocuSign Envelope ID: 98D8AB02-E34D-44CF-926D-115192AC4DB3

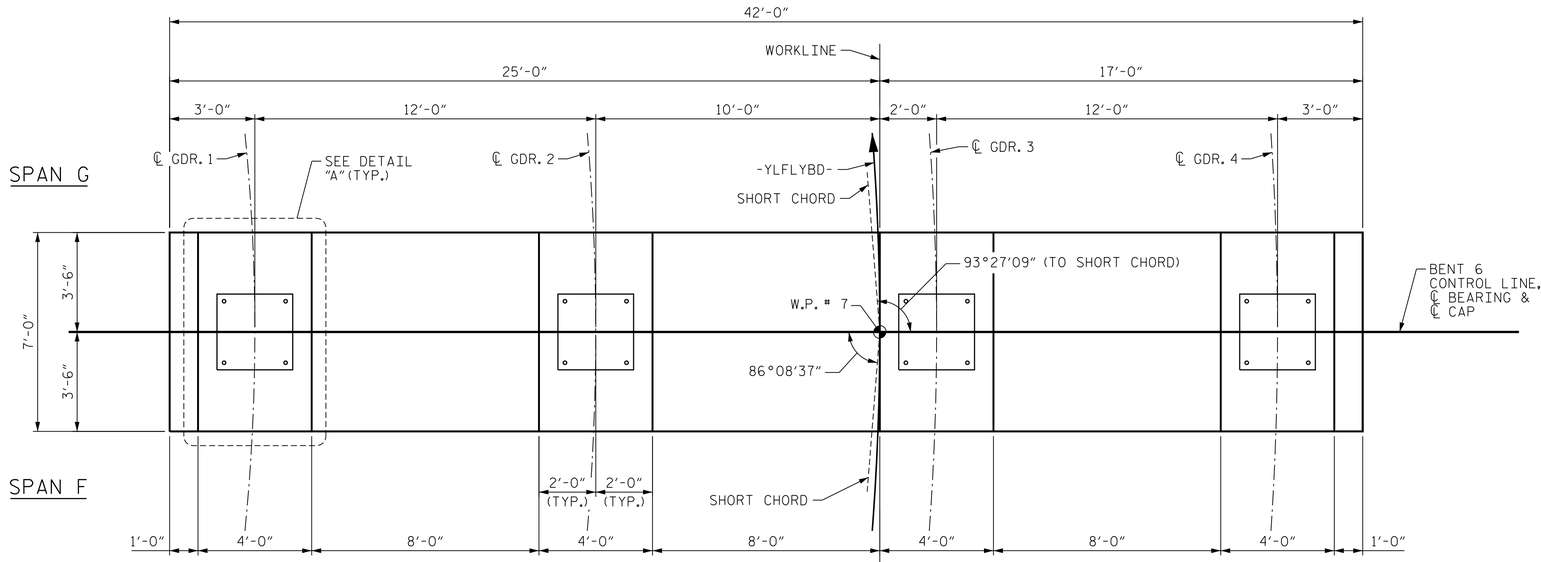

PLAN OF CAP

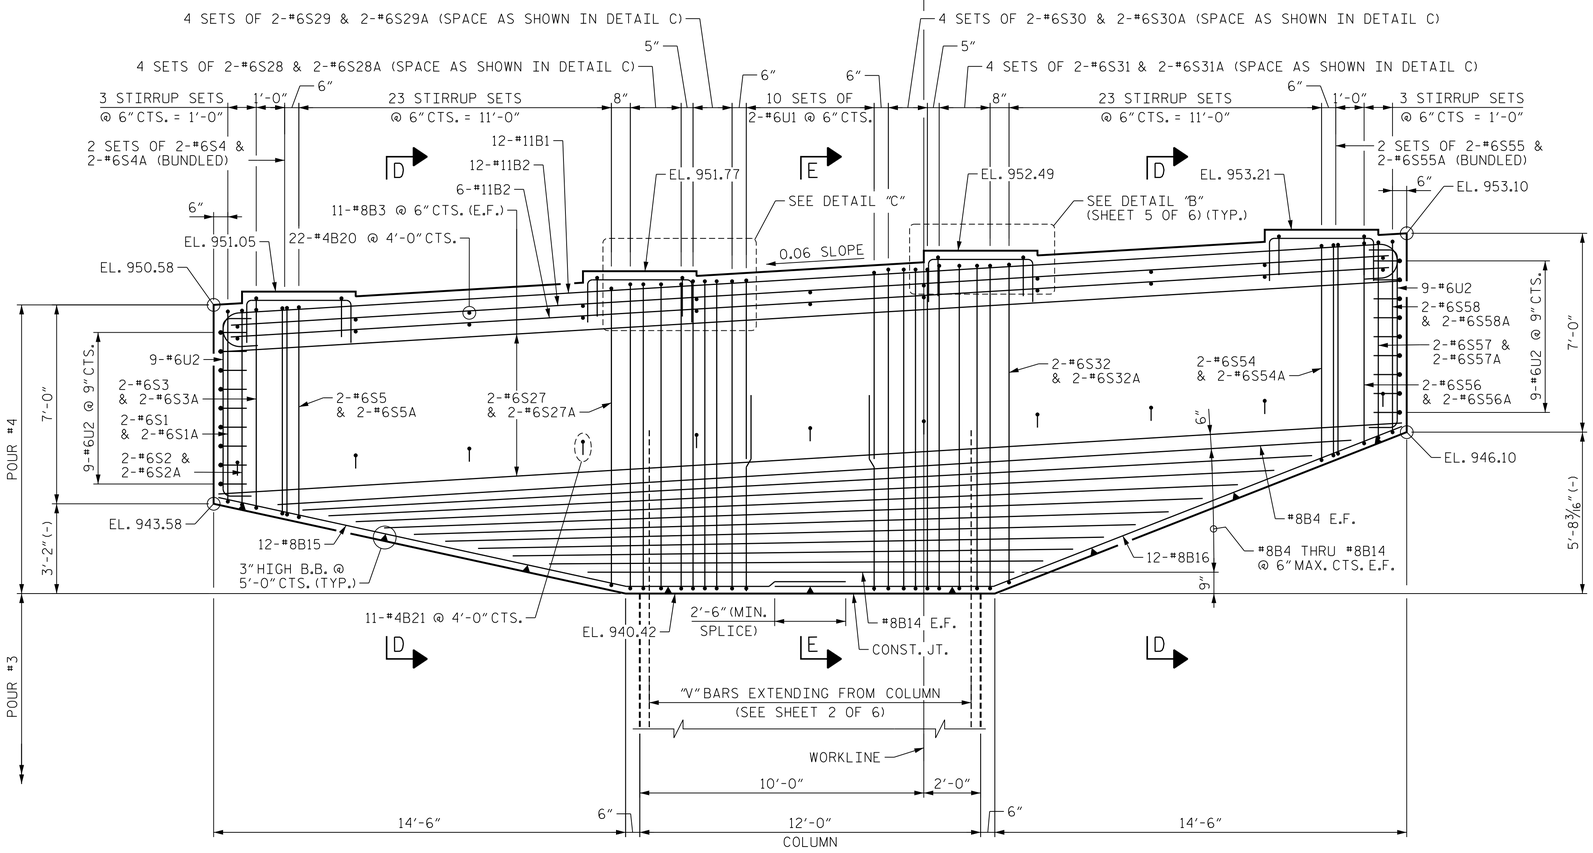

ELEVATION OF CAP

NOTES

FOR SECTIONS D-D AND E-E, SEE "SUBSTRUCTURE BENT 6 CAP DETAILS", SHEET 5 OF 6.

FOR ADDITIONAL NOTES, SEE SHEETS 1 AND 2 OF 6.

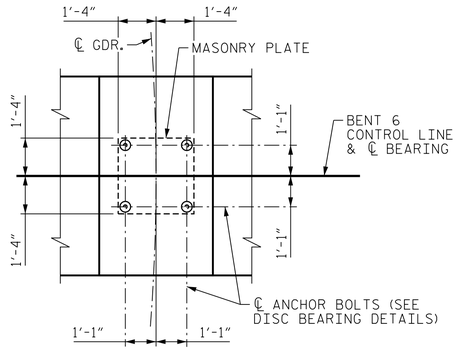

DETAIL "A"

(TYP. @ EA. BEARING)

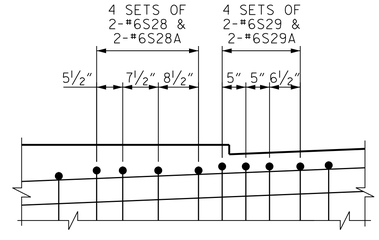

DETAIL "C"

DETAIL SHOWN AT LEFT SIDE OF CAP (SPACING OF STIRRUPS MIRRORED AT RIGHT SIDE OF CAP WITH BARS #6S30/#6S30A AND #6S31/#6S31A AS SHOWN ON THE ELEVATION)

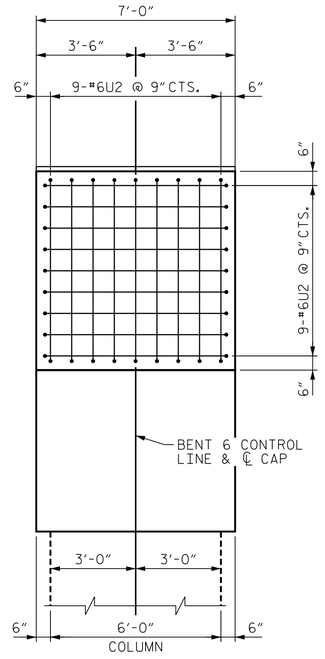

END VIEW

PROJECT NO. U-2579AB

FORSYTH COUNTY

STATION: 47+63.62 -Y15FLYBD-

SHEET 4 OF 6

STATE OF NORTH CAROLINA
DEPARTMENT OF TRANSPORTATION
RALEIGH

SUBSTRUCTURE BENT 6 BENT CAP PLAN AND ELEVATION

REVISIONS						SHEET NO.
NO.	BY:	DATE:	NO.	BY:	DATE:	S05-107
1	--	--	3	--	--	TOTAL SHEETS
2	--	--	4	--	--	116

NORTH CAROLINA PROFESSIONAL SEAL 29589 ENGINEER DOMENIC A. COLETTI

Domenic A. Coletti 10/11/2021

HDR Engineering, Inc. of the Carolinas
555 Fayetteville St., Suite 900 Raleigh, N.C. 27601
N.C.B.E.E.L.S. License Number: F-0116

DOCUMENT NOT CONSIDERED FINAL UNLESS ALL SIGNATURES COMPLETED

DES BY:	K. OLIVER	DATE :	10/19
DES CHK:	M. WERNER	DATE :	10/19
DWG BY:	B. PETERSON	DATE :	11/19
CHK BY:	N. LIU	DATE :	12/19

PLOT DRIVER: NCDOT_pdf_color_eng_50.plt
USER: PPETERSO
FILE: ...\SUBSTR
DATE: 10/1/2021
PENTABLE: NCDOT STRUCTURES DEFAULT PEN.tbl
TIME: 8:30:15 AM