DocuSign Envelope ID: 1754D8E1-35C3-4D4D-839B-F26EEF1DA847

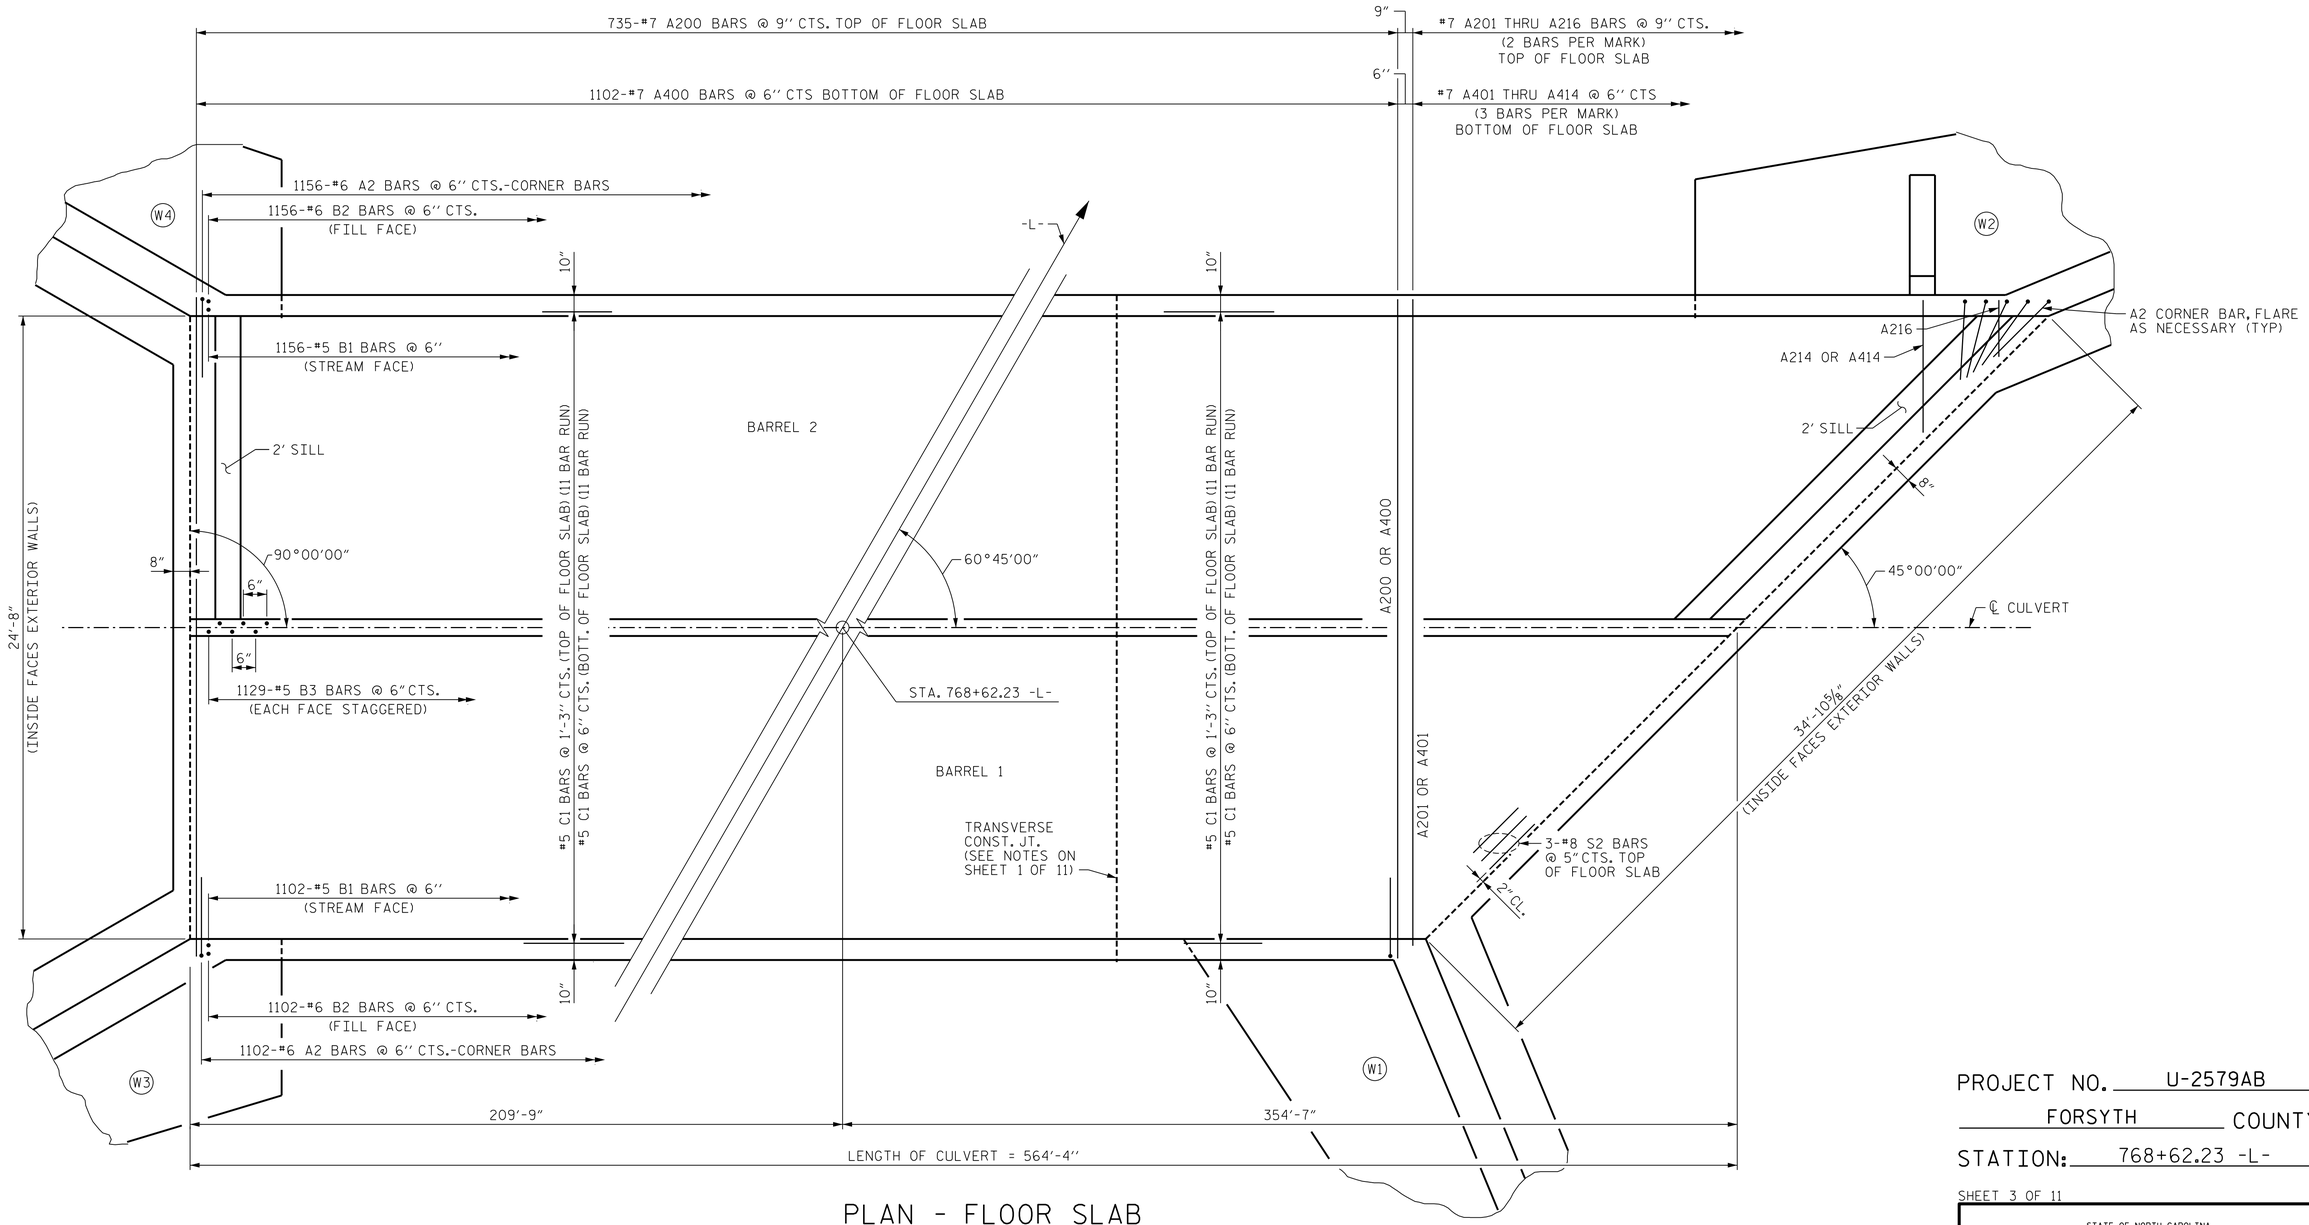

PLAN - FLOOR SLAB

PROJECT NO. U-2579AB

FORSYTH COUNTY

STATION: 768+62.23 -L-

SHEET 3 OF 11

STATE OF NORTH CAROLINA
DEPARTMENT OF TRANSPORTATION
RALEIGH

DOUBLE BARREL 12 FT. X 10 FT. CONCRETE BOX CULVERT 60°45'00" SKEW

NORTH CAROLINA PROFESSIONAL SEAL 29589 ENGINEER DOMENIC A. COLETTI

10/11/2021

HDR Engineering, Inc. of the Carolinas
555 Fayetteville St., Suite 900 Raleigh, N.C. 27601
N.C.B.E.L.S. License Number: F-0116

DOCUMENT NOT CONSIDERED FINAL UNLESS ALL SIGNATURES COMPLETED

REVISIONS							SHEET NO. CI-3
NO.	BY:	DATE:	NO.	BY:	DATE:		TOTAL SHEETS 11
1			3				
2			4				

DES BY: T. MCALEENAN	DATE : 09/19	DWG BY: T. MCALEENAN	DATE : 09/19
DES CHK: R. TURNAGE	DATE : 09/19	CHK BY: R. TURNAGE	DATE : 09/19

PLOT DRIVER: NCDOT STRUCTURES DEFAULT PLOTTER.plt PENTABLE: NCDOT STRUCTURES DEFAULT PEN.tbl
USER: PPETERSO DATE: 5/20/2021 TIME: 9:54:15 AM
FILE: ...\PLAN VIEW (ROOF)