DocuSign Envelope ID: 3A30B1D0-B2A1-4A2D-A5AB-0AF63D12328F

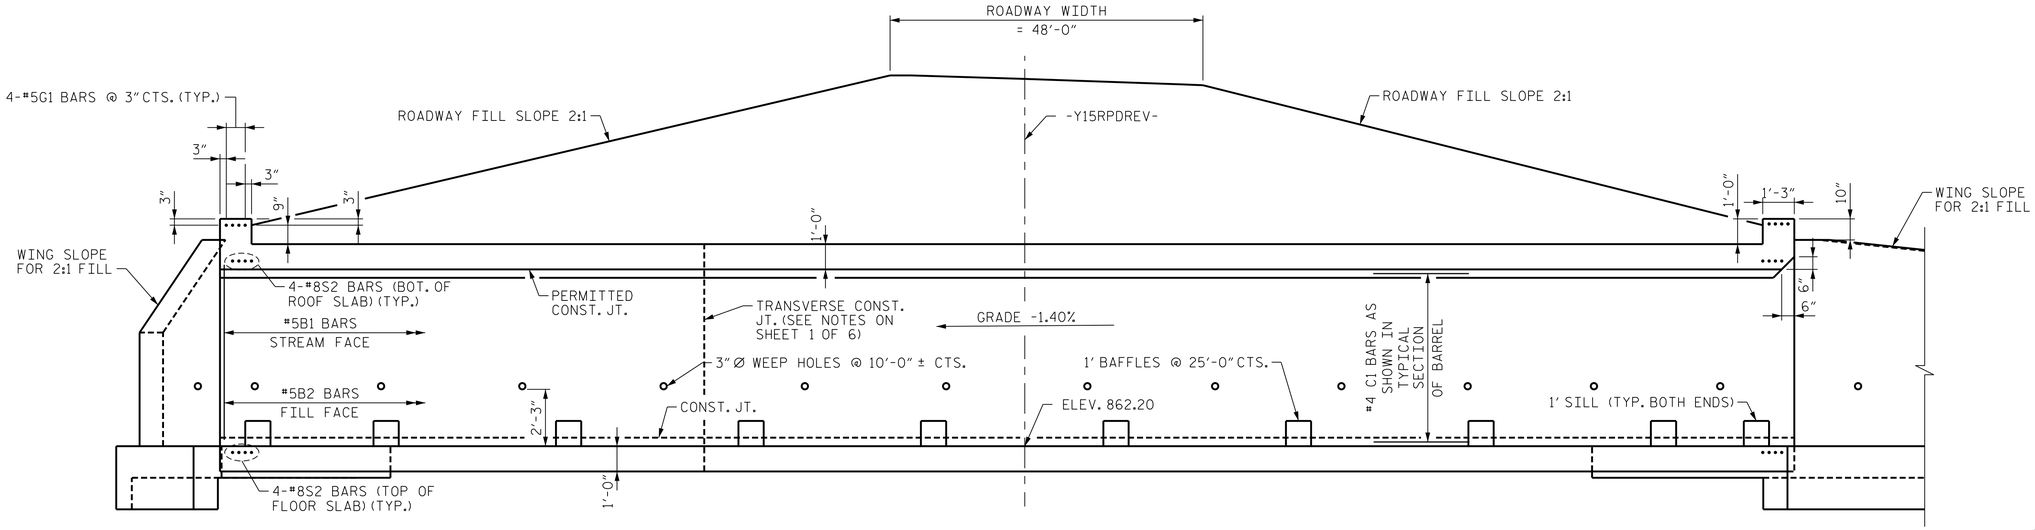

CULVERT SECTION NORMAL TO ROADWAY

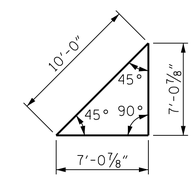

SKEW TRIANGLE

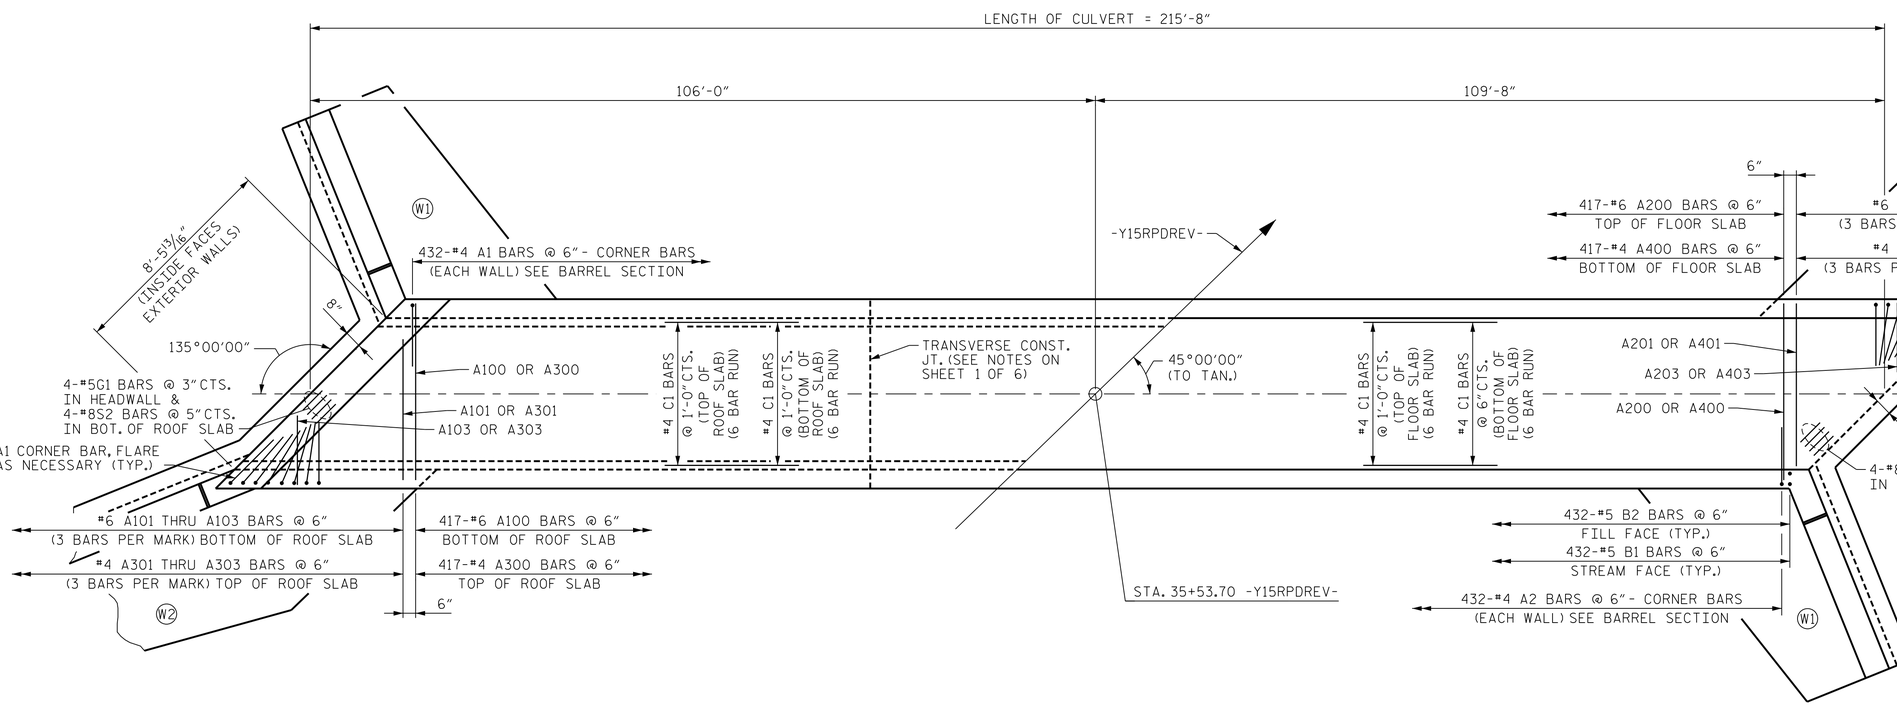

PART PLAN - ROOF SLAB

PART PLAN - FLOOR SLAB

PROJECT NO. U-2579AB

FORSYTH COUNTY

STATION: 35+53.70 -Y15RPDREV-

SHEET 2 OF 6

STATE OF NORTH CAROLINA
DEPARTMENT OF TRANSPORTATION
RALEIGH

SINGLE BARREL 6 FT. X 7 FT. CONCRETE BOX CULVERT 45° SKEW

NORTH CAROLINA PROFESSIONAL SEAL 29589 ENGINEER DOMENIC A. COLETTI

10/11/2021

REVISIONS							SHEET NO. C7-2
NO.	BY:	DATE:	NO.	BY:	DATE:		TOTAL SHEETS 6
1			3				
2			4				

HDR Engineering, Inc. of the Carolinas
555 Fayetteville St., Suite 900 Raleigh, N.C. 27601
N.C.B.E.L.S. License Number: F-0116

DOCUMENT NOT CONSIDERED FINAL UNLESS ALL SIGNATURES COMPLETED

DES BY: T. MCALEENAN	DATE: 11/19	DWG BY: T. MCALEENAN	DATE: 11/19
DES CHK: R. TURNAGE	DATE: 11/19	CHK BY: R. TURNAGE	DATE: 11/19

PLOT DRIVER: NCDOT STRUCTURES DEFAULT PLOTTER.plt PENTABLE: NCDOT STRUCTURES DEFAULT PEN.tbl
USER: PPETERSO DATE: 5/20/2021 TIME: 10:36:48 AM
FILE: ...\PLAN AND ELEVATION