PROJECT REFERENCE NO.	SHEET NO.
U-5888	RW02C-1

Location and Surveys

WETHERILL ENGINEERING
1223 JONES FRANKLIN RD
RALEIGH, NC 27606

SURVEY CONTROL SHEET

W/ EXISTING CENTERLINE ALIGNMENTS PRIOR TO CONSTRUCTION

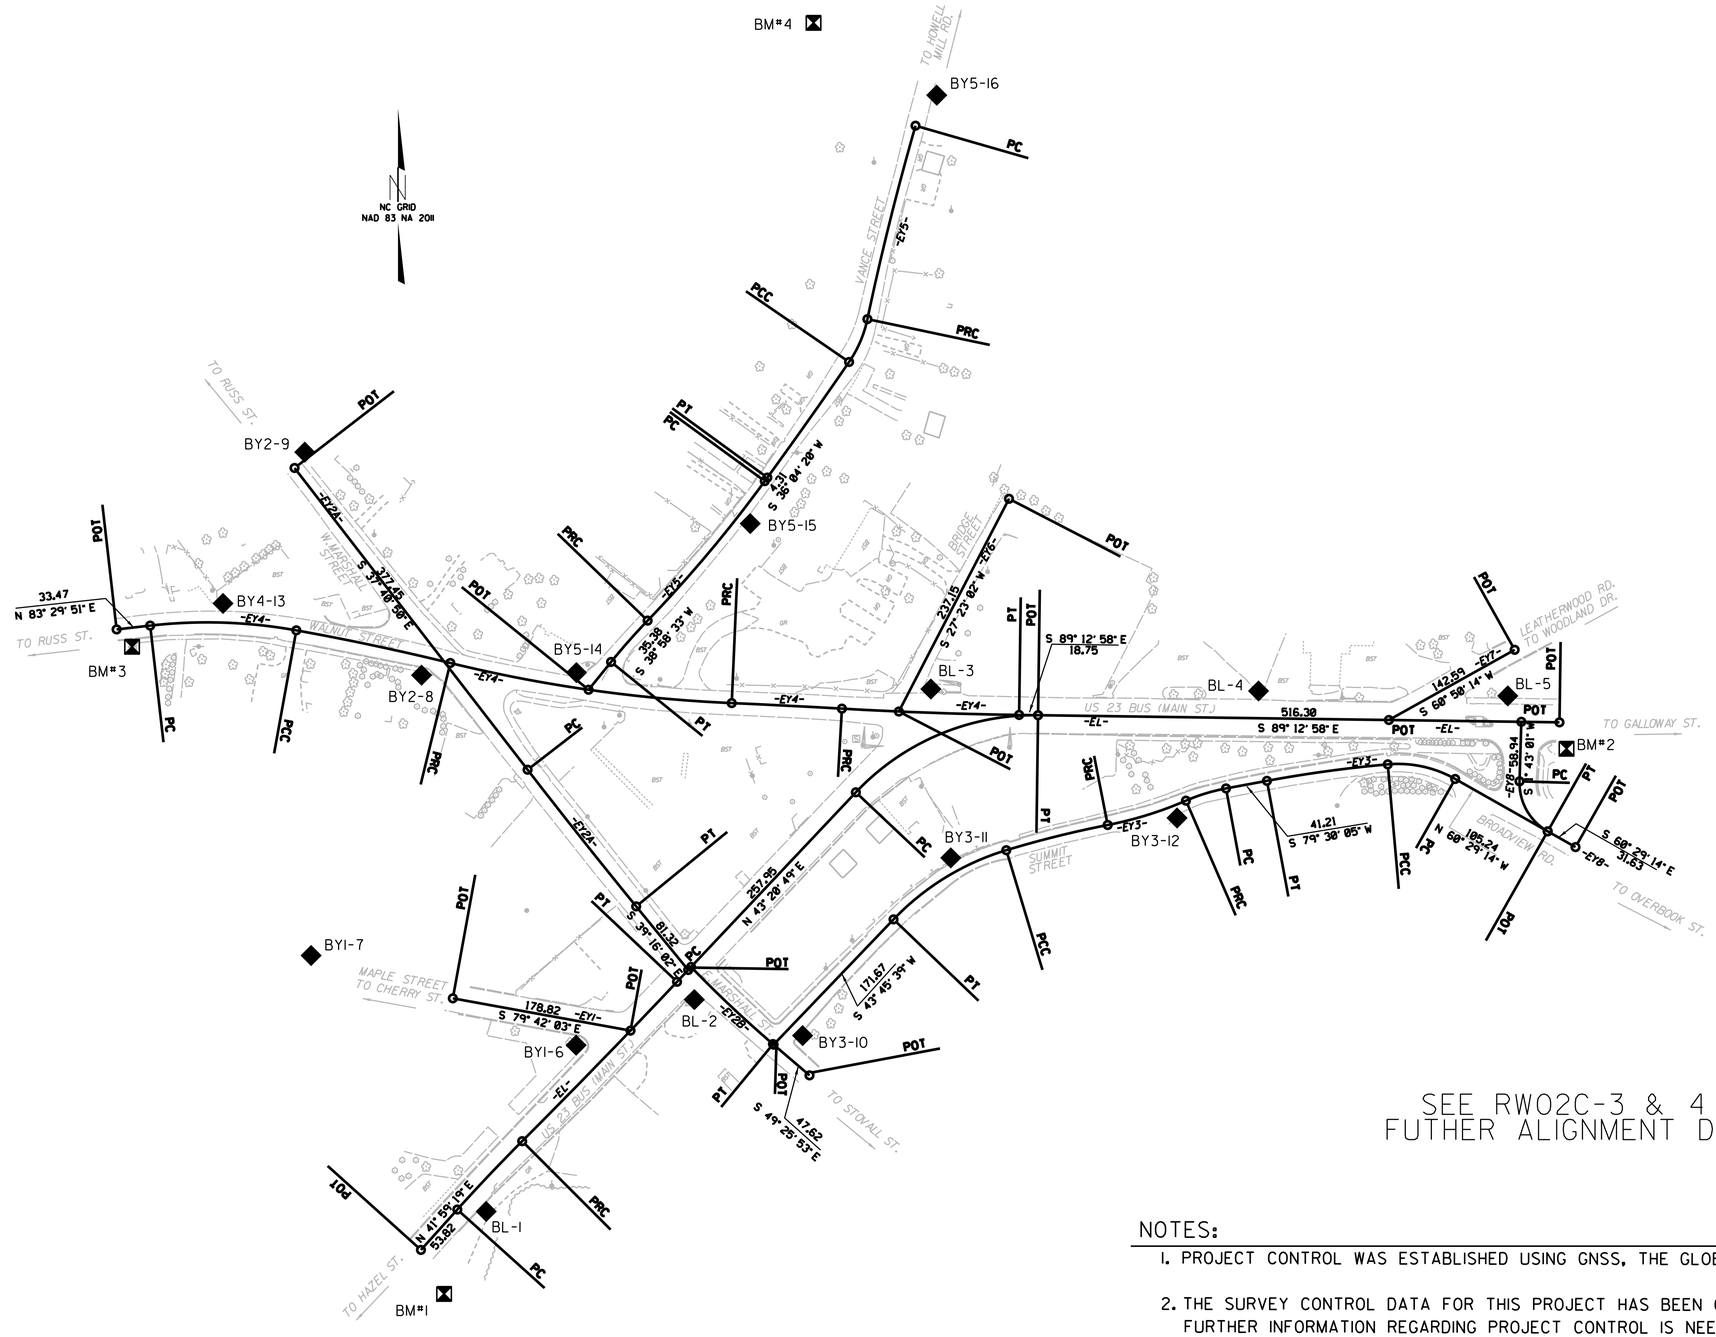

SEE RW02C-3 & 4 FOR
FUTHER ALIGNMENT DETAILS

NOTES:

1. PROJECT CONTROL WAS ESTABLISHED USING GNSS, THE GLOBAL NAVIGATION SATELLITE SYSTEM.

2. THE SURVEY CONTROL DATA FOR THIS PROJECT HAS BEEN COMPILED FROM VARIOUS SOURCES. IF FURTHER INFORMATION REGARDING PROJECT CONTROL IS NEEDED, PLEASE CONTACT THE LOCATION AND SURVEYS UNIT.

6/2/99
10-OCT-2018 13:35
P:\2017\NCDOT Location and Surveys\U-5888 RW Staking 18201.30\80-Drawings\FOR REVIEW\Revised\u5888_ls_rw02c-1.dgn
BTurner AT RAL-WS083