DocuSign Envelope ID: BFBB1DB9-5082-435B-A933-0EB9525D56B2

PROJECT REFERENCE NO.	SHEET NO.
U-5888	UC-4

DESIGNED BY: SS
DRAWN BY: SS
CHECKED BY: MVZ
APPROVED BY: MVZ
REVISED:

NORTH CAROLINA DEPARTMENT OF TRANSPORTATION

UTILITIES ENGINEERING SEC.
PHONE:(919)707-6690
FAX:(919)250-4151

7/18/2019

NORTH CAROLINA PROFESSIONAL ENGINEER SEAL 022321 MICHAEL V. ZACCARDO

Michael V. Zaccardo

UTILITY CONSTRUCTION PLANS ONLY

UTILITY CONSTRUCTION

DOCUMENT NOT CONSIDERED FINAL UNLESS ALL SIGNATURES COMPLETED

FINAL DESIGN
RELEASE
FOR CONSTRUCTION

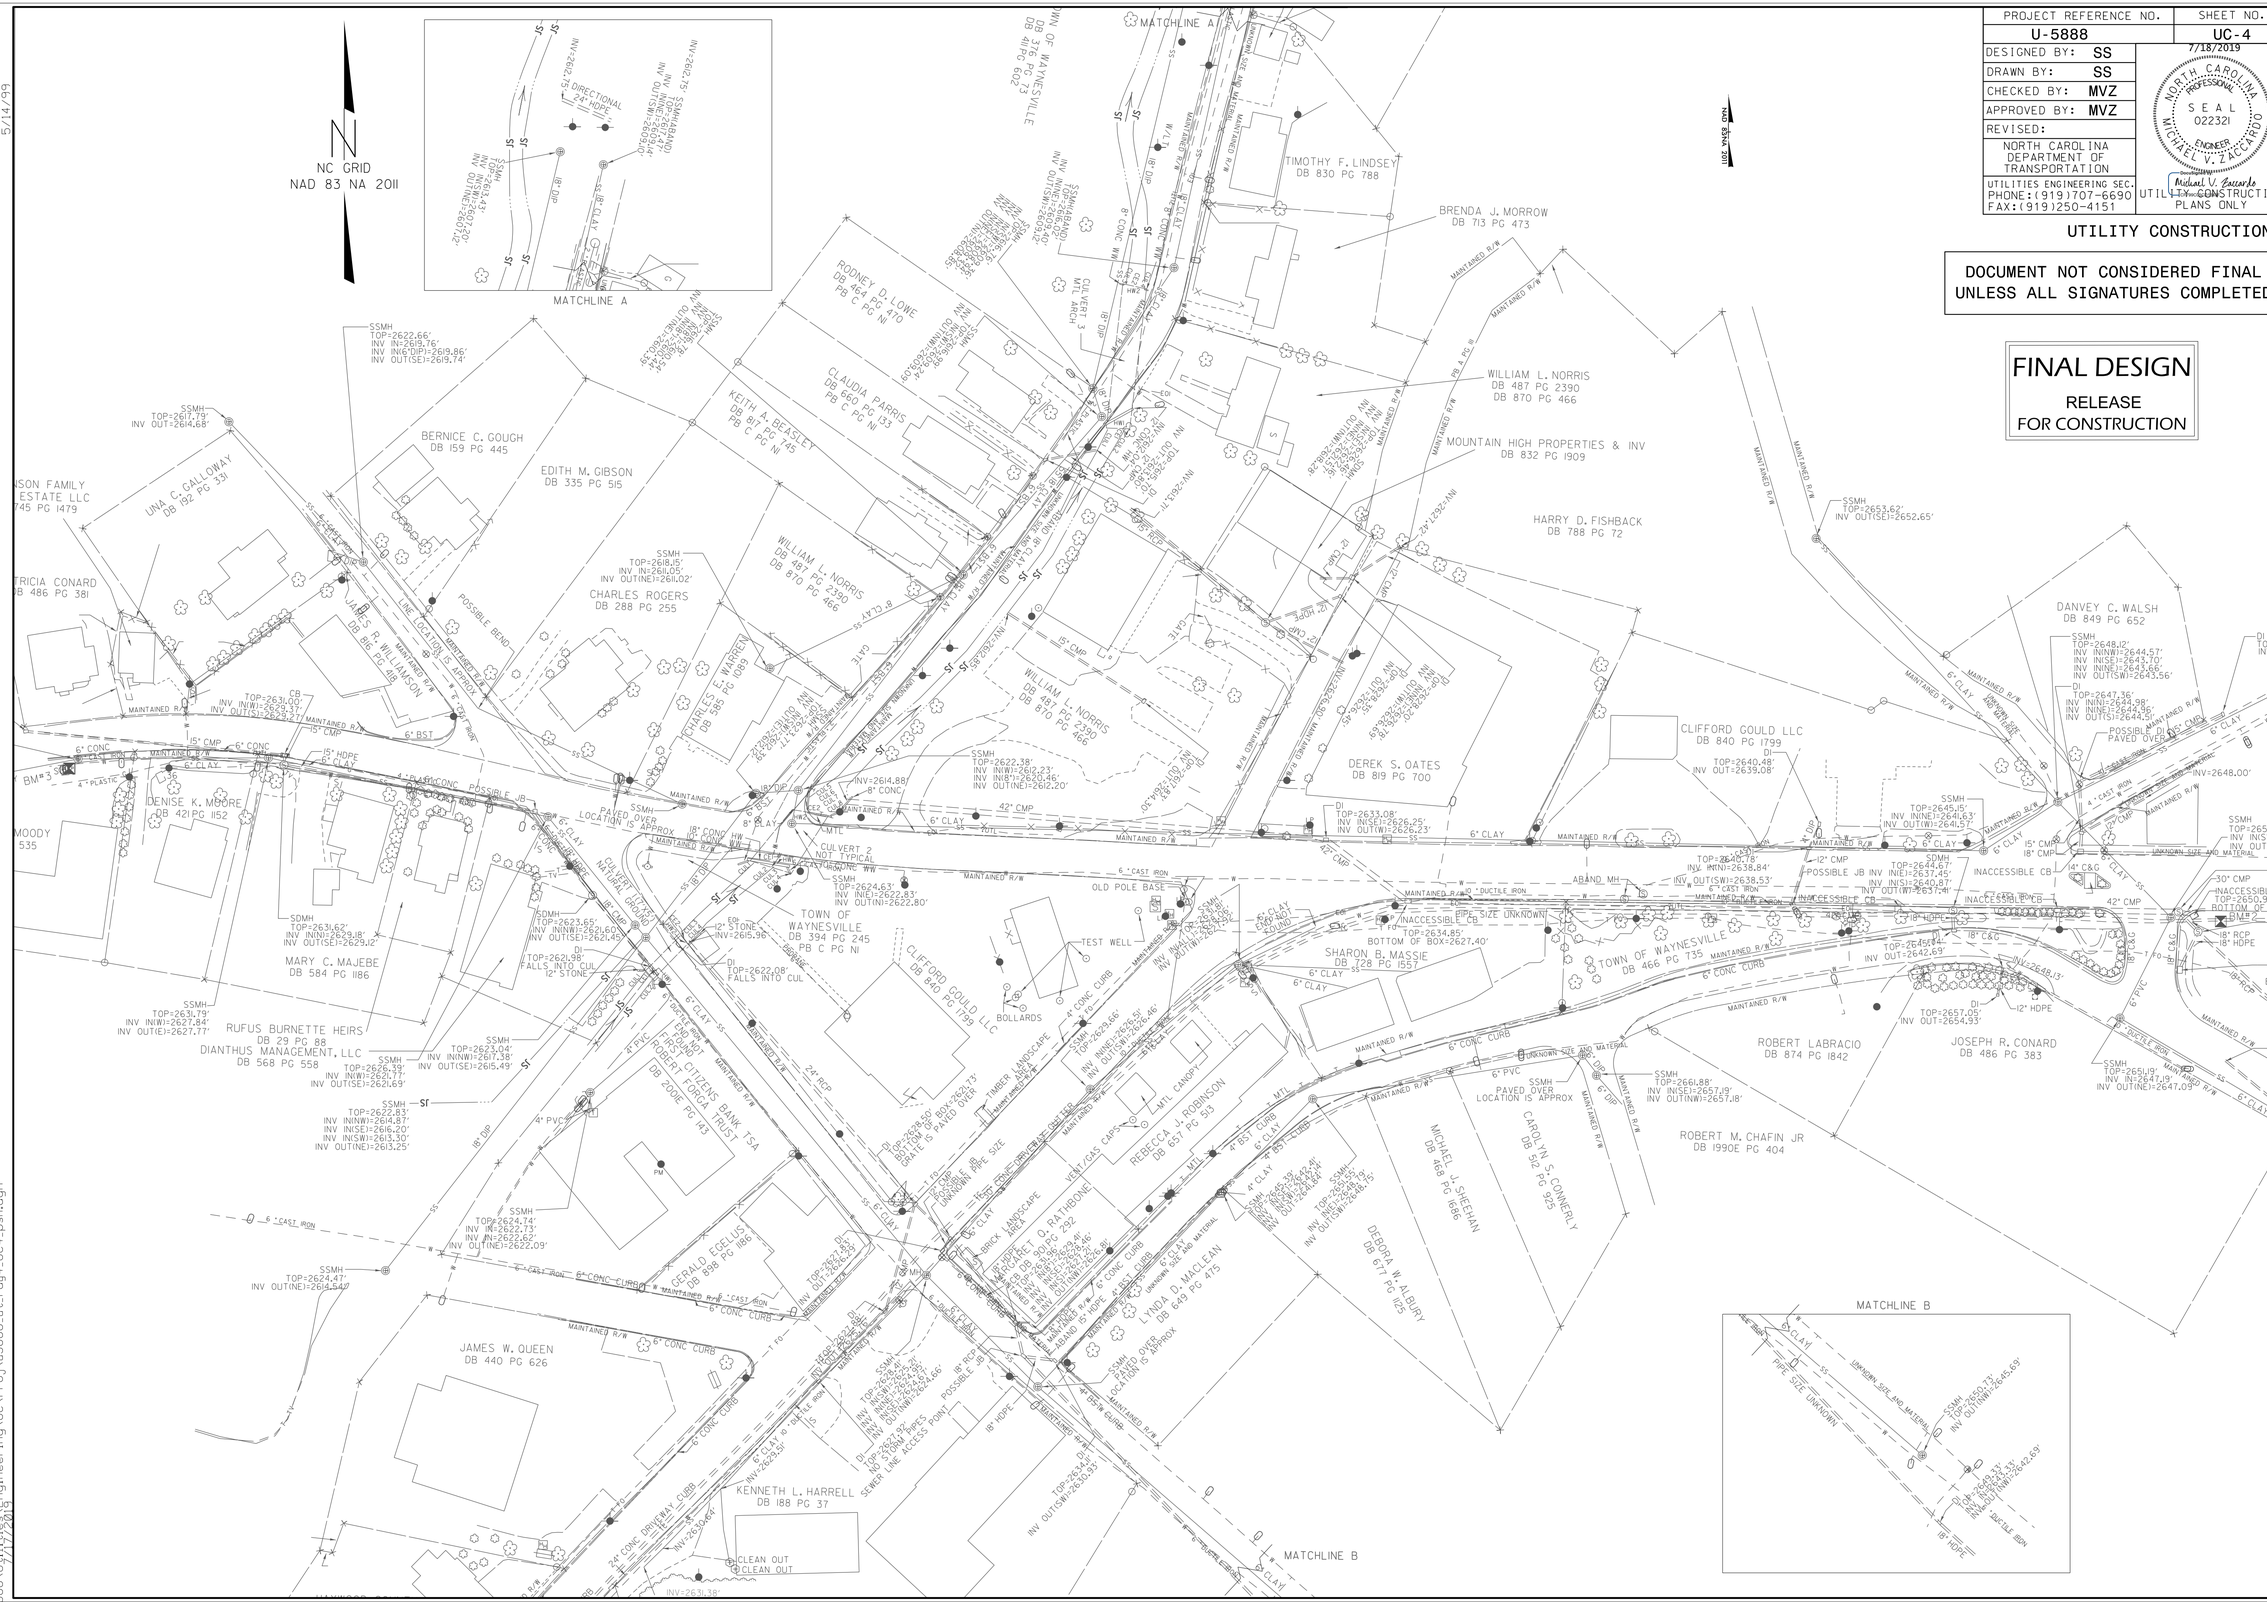

5/14/99

U-5888\Utilities\Engineering\UC\Proj\u5888_ut_rdy4_UC4_psh.dgn 2:45:55 PM 7/17/2019