DocuSign Envelope ID: 2A7EC773-8FEF-4232-9C5E-6812D1D42A85

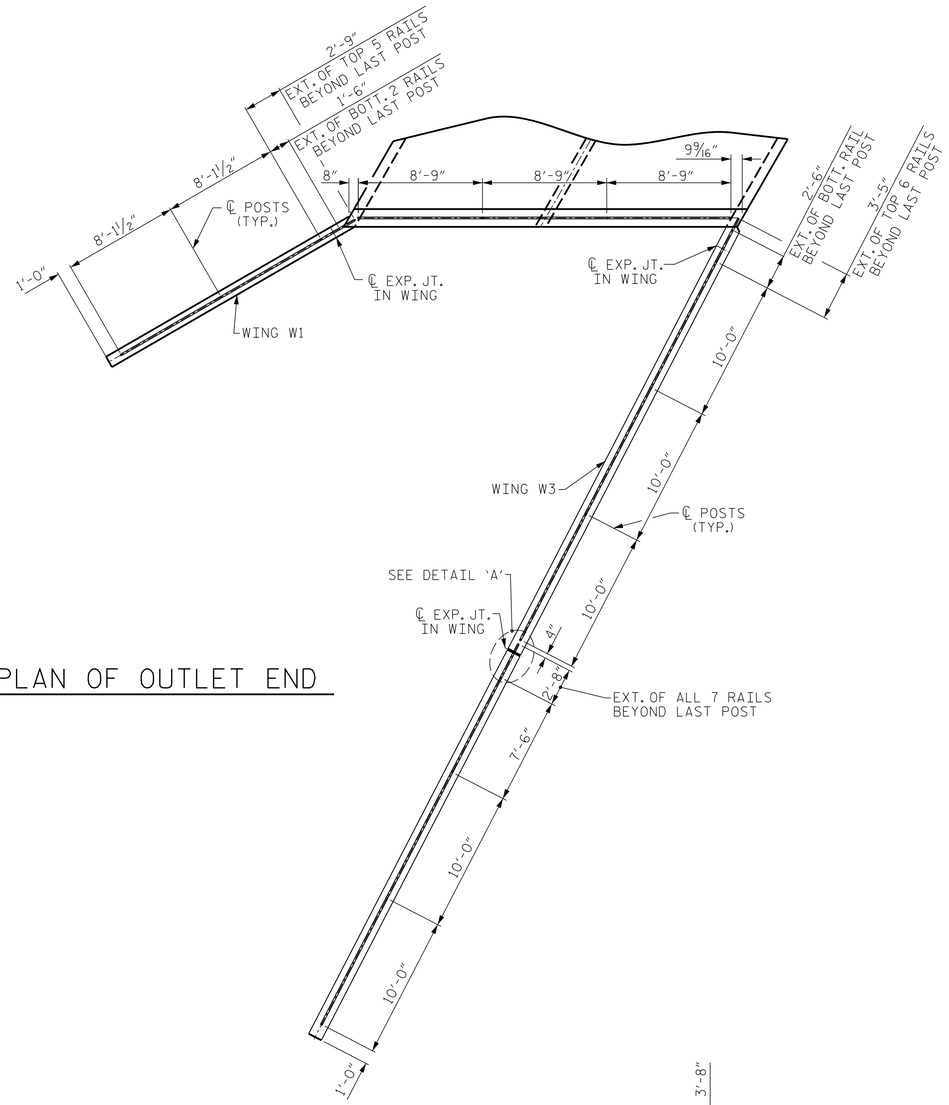

PLAN OF OUTLET END

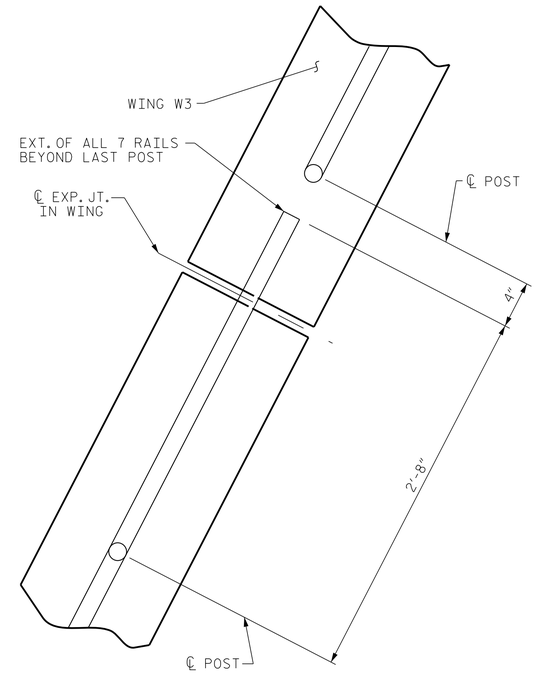

DETAIL 'A'

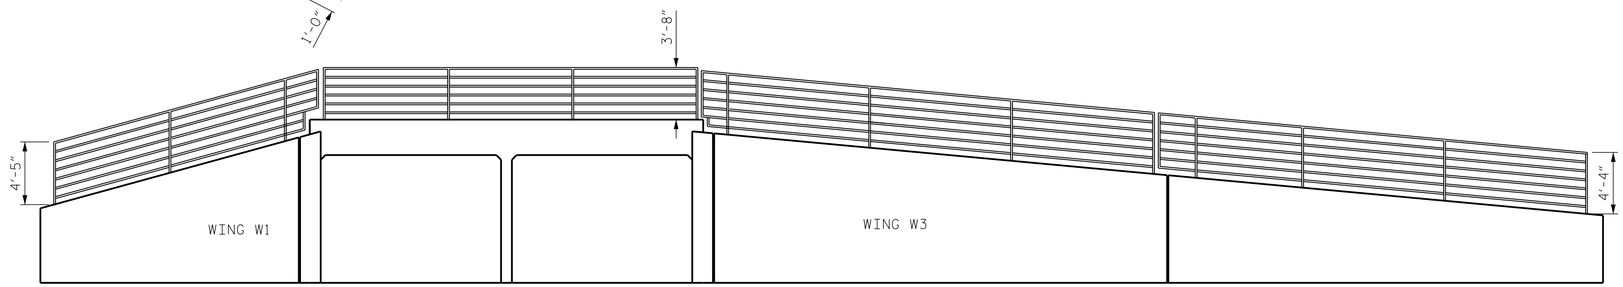

ELEVATION OF OUTLET END

LOOKING UPSTREAM
(WINGS UNFOLDED)

P:\2016\16133.01_U-5888\Structures\DGN\U-5888_SMU_CULdgn
6/17/2019 10:19:11 AM

DRAWN BY : B.C. HUNT DATE : 1-19
CHECKED BY : D.A. HODGE DATE : 2-19

DOCUMENT NOT CONSIDERED FINAL UNLESS ALL SIGNATURES COMPLETED

ENGINEER OF RECORD
6/17/2019

NORTH CAROLINA PROFESSIONAL SEAL 22072 ENGINEER JOHN ARTHUR DILWORTH

DocuSigned by: John Arthur Dilworth E2136D2...

ETHERILL ENGINEERING
1223 Jones Franklin Rd.
Raleigh, N.C. 27606
Bus: 919 851 8077
Fax: 919 851 8107
LICENSE NO. F-0377

STATE OF NORTH CAROLINA
DEPARTMENT OF TRANSPORTATION
RALEIGH

RAIL DETAILS

REVISIONS						SHEET NO.
NO.	BY:	DATE:	NO.	BY:	DATE:	C10
1			3			TOTAL SHEETS
2			4			11

PROJECT NO. U-5888
HAYWOOD COUNTY
STATION: 14+99.00 -Y4-

SHEET 10 OF 11