WBS ELEMENT	SHEET NO.
2022CPT.08.15.10471 2022CPT.08.15.10831 2022CPT.08.15.20471 2022CPT.08.15.20831	11

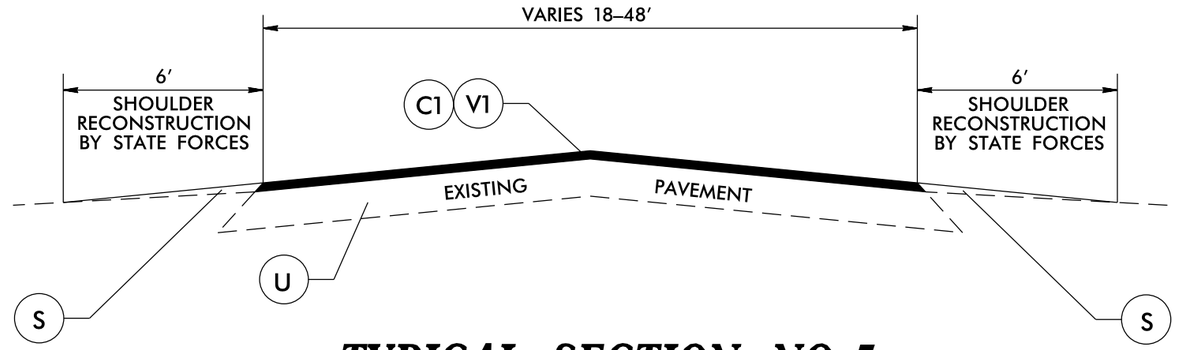

TYPICAL SECTION NO. 7

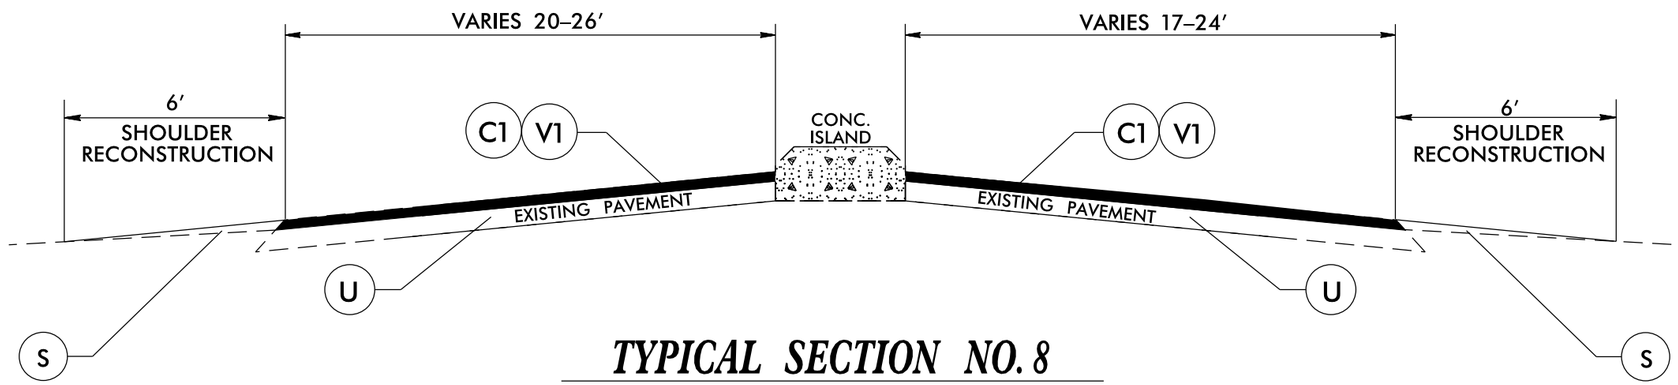

TYPICAL SECTION NO. 8

USE FOR SECTIONS OF
MAPS #3, 4, AND 5
WITH CONCRETE ISLANDS

PAVEMENT SCHEDULE

C1	PROP. APPROX. 1.5″ ASPHALT CONCRETE SURFACE COURSE, TYPE S9.5B, AT AN AVERAGE RATE OF 165 LBS. PER SQ. YD.
S	AGGREGATE SHOULDER BORROW
U	EXISTING PAVEMENT.
V1	MILLING 1.5″ IN DEPTH

040397
11-OCT-2021 14:27
pacing\Hoke_Scotland_December2021_Submittal\Hoke_Scotland_December2021_Maps_Typ.dgn
ser: ATDIV8-10136051