DocuSign Envelope ID: 90DF213C-DDA6-48E4-A031-408BFE5B0EFA

5/14/99

Dewberry
2610 WYCLIFF ROAD
SUITE 410
RALEIGH, NC 27607
PHONE: 919.881.9939
NC COA No. F-0929

PROJECT REFERENCE NO.	SHEET NO.
R-2233BB	2D-8
R/W SHEET NO.	
ROADWAY DESIGN ENGINEER	HYDRAULICS ENGINEER

NORTH CAROLINA PROFESSIONAL SEAL 17786 ENGINEER STEVEN M. BONDOR
6/14/2021

DOCUMENT NOT CONSIDERED FINAL UNLESS ALL SIGNATURES COMPLETED

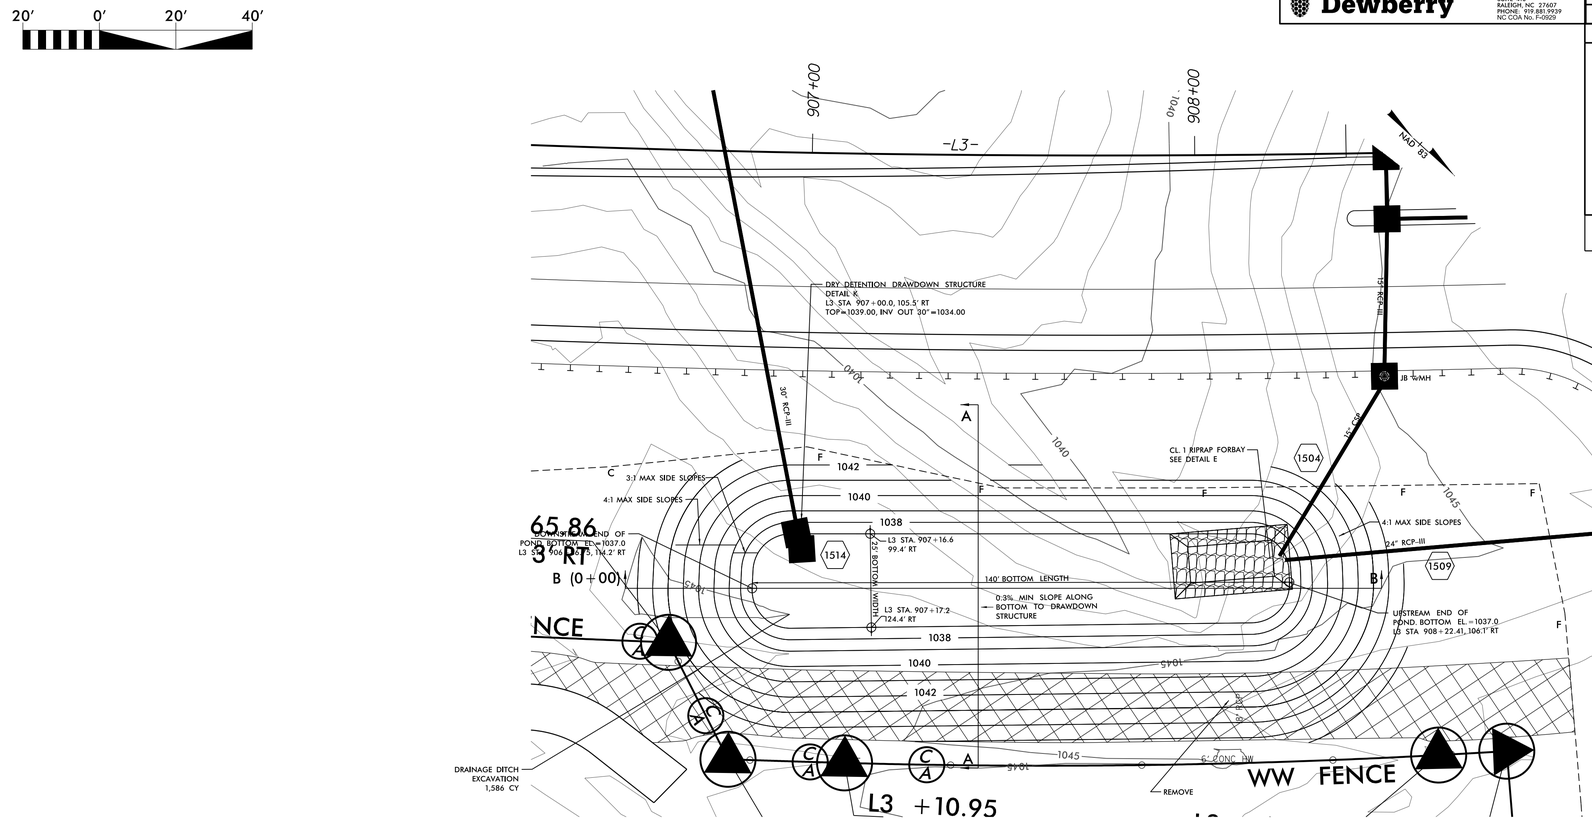

DETAIL N – DRY DETENTION BASIN

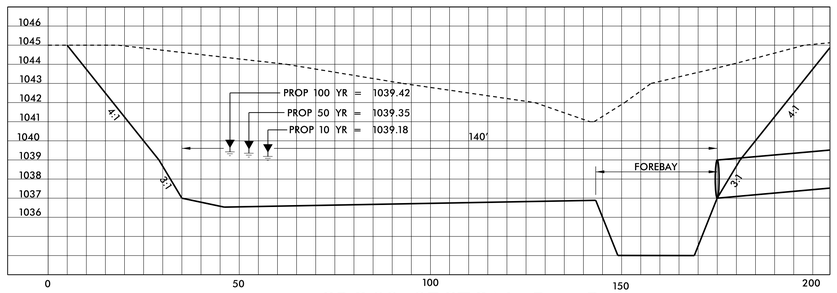

NATURAL GROUND
PROPOSED DETENTION BASIN

CROSS SECTON B – B

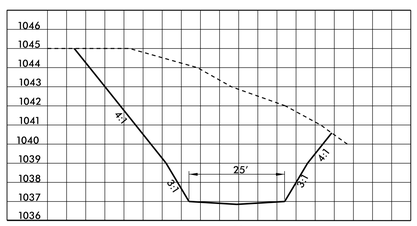

NATURAL GROUND
PROPOSED DETENTION BASIN

CROSS SECTION A – A