DocuSign Envelope ID: 685AB5B3-AA60-4EB7-969C-9A0E6EF384DD

PROJECT REFERENCE NO.	SHEET NO.
R2233BB	2N-5

EAU ENGINEER

NORTH CAROLINA PROFESSIONAL SEAL ENGINEER

DocuSigned by: Tsuk-Keun Kim
E0267A2D94E84CF...
6/14/2021

PLAN AND PROFILE OF NOISE WALL 11

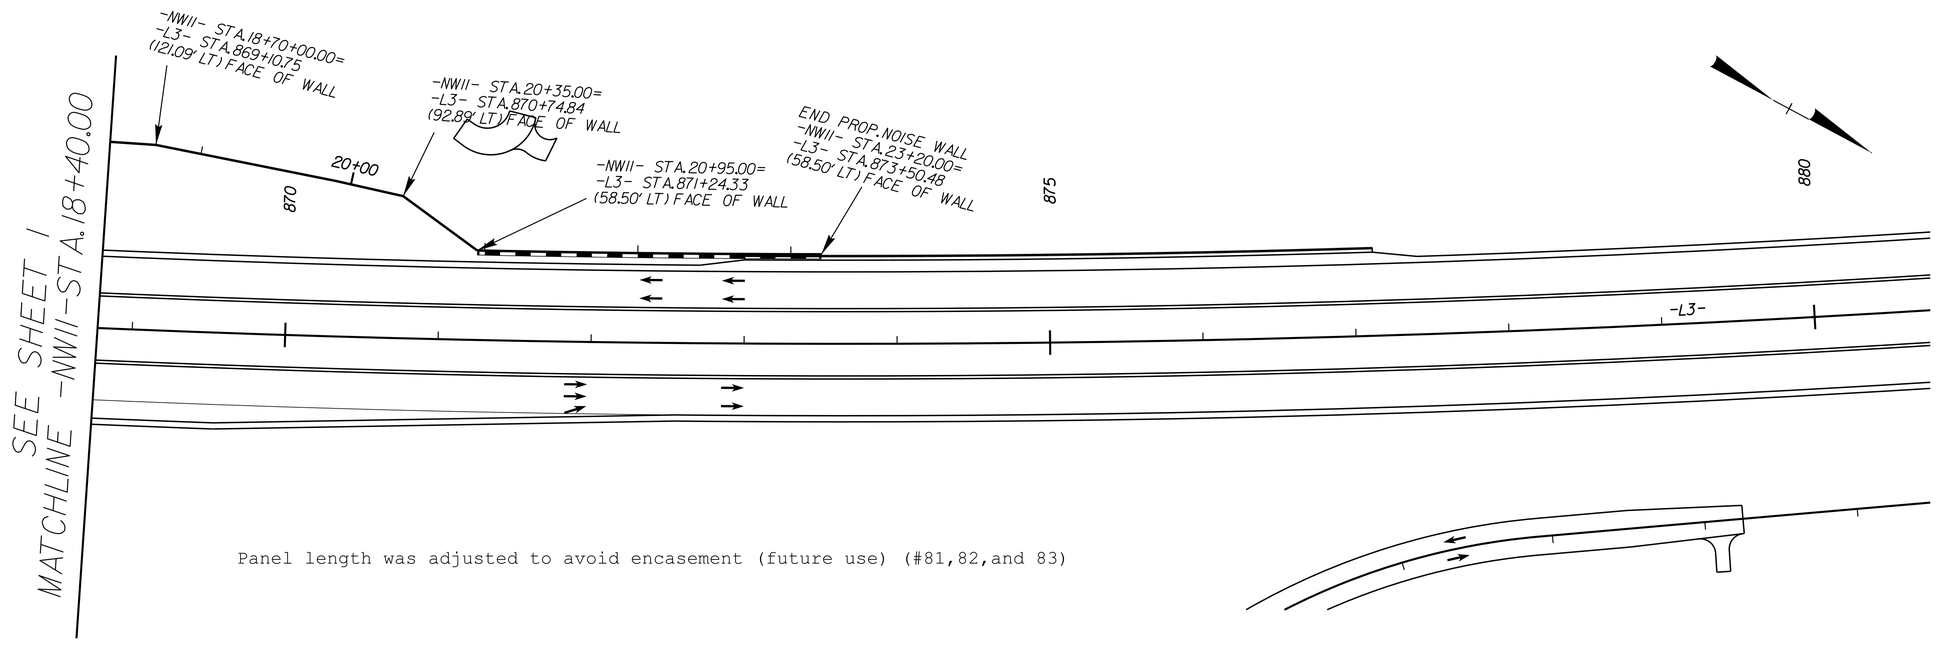

Panel length was adjusted to avoid encasement (future use) (#81,82,and 83)

NOISE WALL 11 DESIGN DATA

PANEL NUMBER	57-58	59	60	61	62	63	64	65	66	67	68	69	70	71	72	73	74-75	76-78	79-81	82-87
TOP ELEVATION	994'	992'	990'	998'	987'	985'	984'	983'	981'	979'	977'	975'	973'	972'	971	970'	969'	968'	967'	966'
PANEL LENGTH	30'	15'	15'	15'	15'	15'	15'	15'	15'	15'	15'	15'	15'	15'	15'	15'	30'	45'	50'	100'

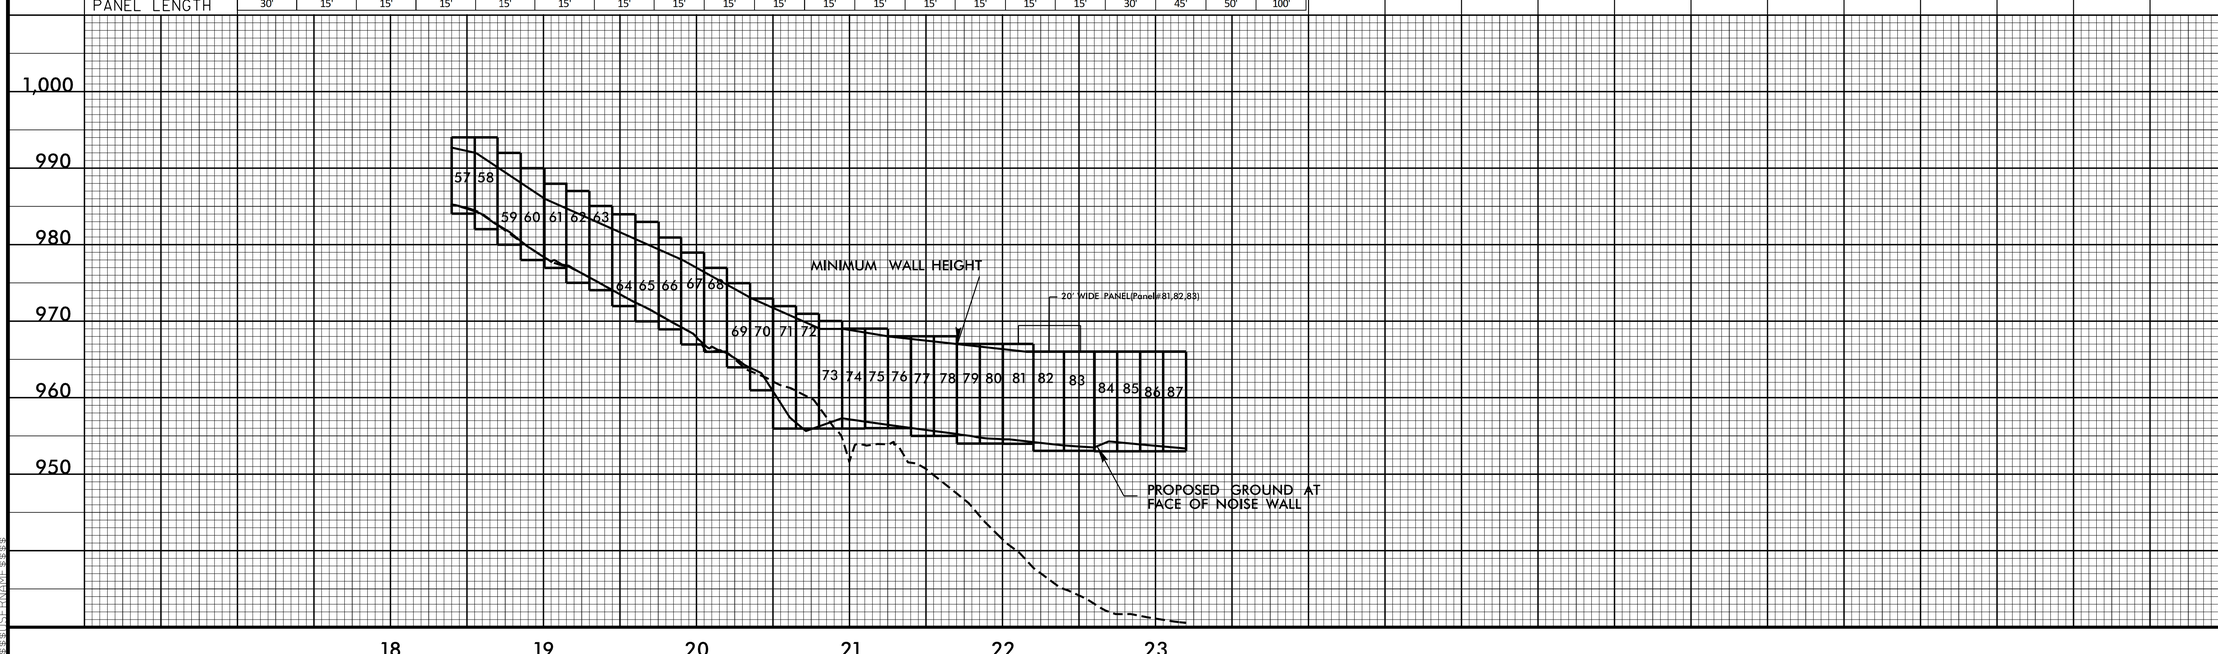

23-APR-2020 16:40
R:\R2233BB\Report\Submission_03-26-2020\R2233BB_SubmitNCDOT_03-27-2020\R2233BB_CADD\Seal&Re-numbered\Sealed\R2233BB_NW11_psh2.dgn
$$$$USER: CHEHWAKIE $$$$
8/6/13