DocuSign Envelope ID: 8C37CF6D-3446-4544-8A8B-2A58AC8419E6

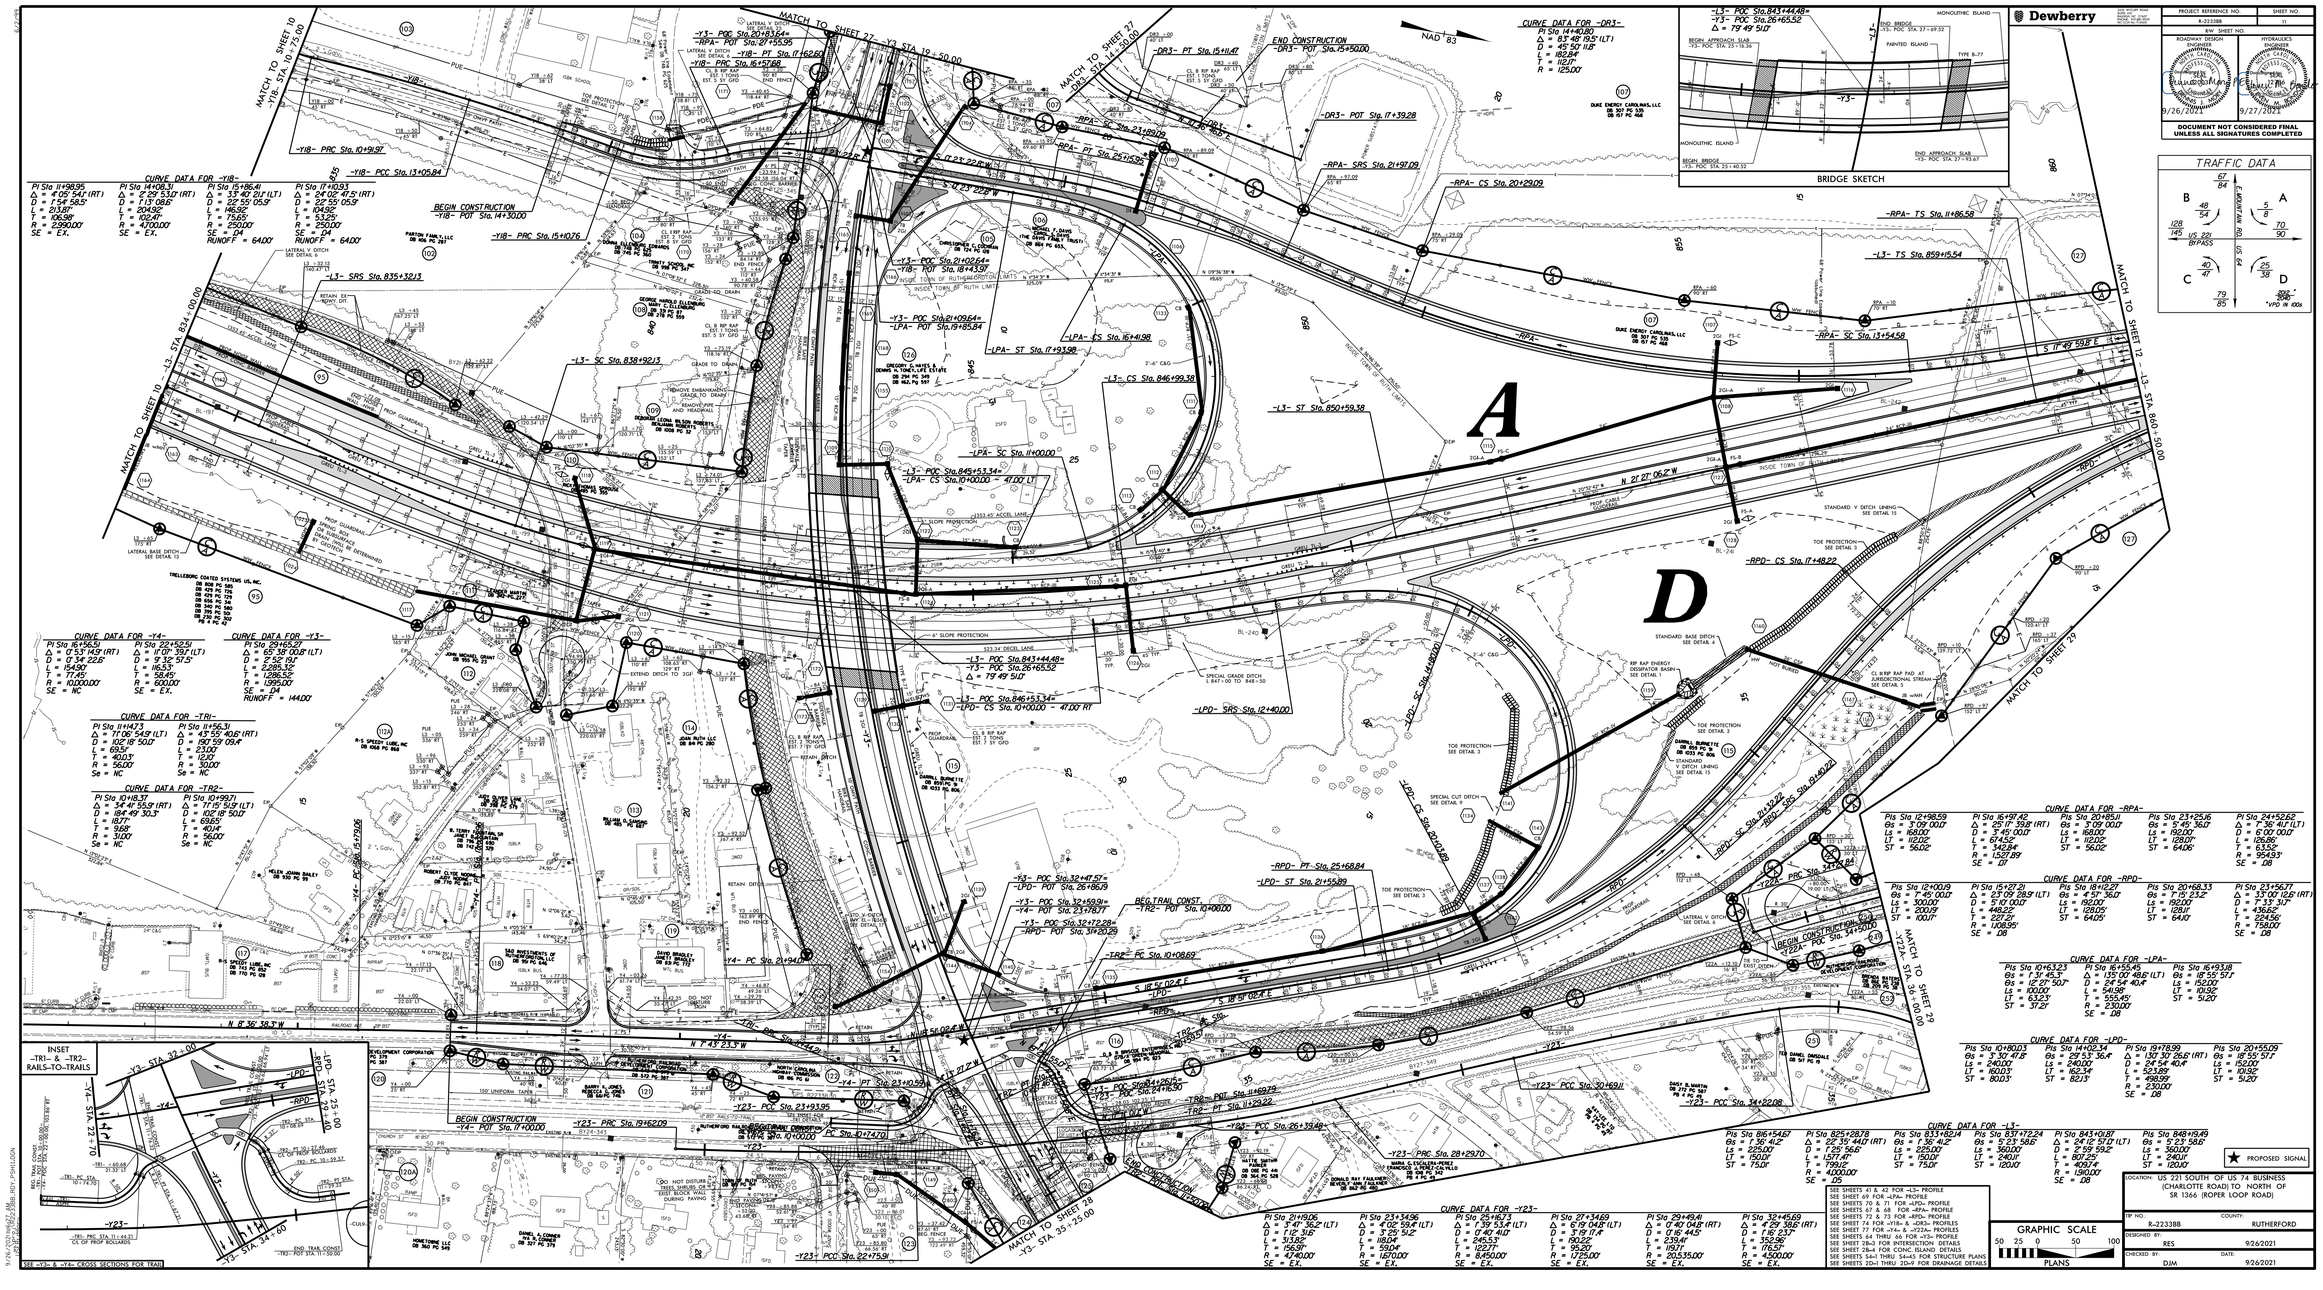

Dewberry

PROJECT REFERENCE NO.	SHEET NO.
R-2233B8	11
R/W SHEET NO.	

ROADWAY DESIGN ENGINEER — PE SEAL — 9/26/2021

HYDRAULICS ENGINEER — PE SEAL — 9/27/2021

DOCUMENT NOT CONSIDERED FINAL UNLESS ALL SIGNATURES COMPLETED

GRAPHIC SCALE: 50 25 0 50 100 — PLANS

LOCATION: US 221 SOUTH OF US 74 BUSINESS (CHARLOTTE ROAD) TO NORTH OF SR 1366 (ROPER LOOP ROAD)	
TIP NO.: R-2233B8	COUNTY: RUTHERFORD
DESIGNED BY: REES	9/26/2021
CHECKED BY: DJM	DATE: 9/26/2021