DocuSign Envelope ID: 6813D1FF-60C3-4F85-A256-17F8F2E57750

PROJECT REFERENCE NO.	SHEET NO.
R-2233BB	RW06

Location and Surveys

TGS ENGINEERS
804-C N. LAFAYETTE ST
SHELBY, NC 28150
PH (704) 476-0003
CORP. LICENSE NO.: C-0275

PROJECT SURVEYOR

NORTH CAROLINA PROFESSIONAL SEAL L-4775 LAND SURVEYOR MATTHEW T. CORNWELL

DocuSigned by: Matthew Cornwell
EBD36F11473E475...
9/1/2021

DOCUMENT NOT CONSIDERED FINAL UNLESS ALL SIGNATURES COMPLETED

REVISIONS

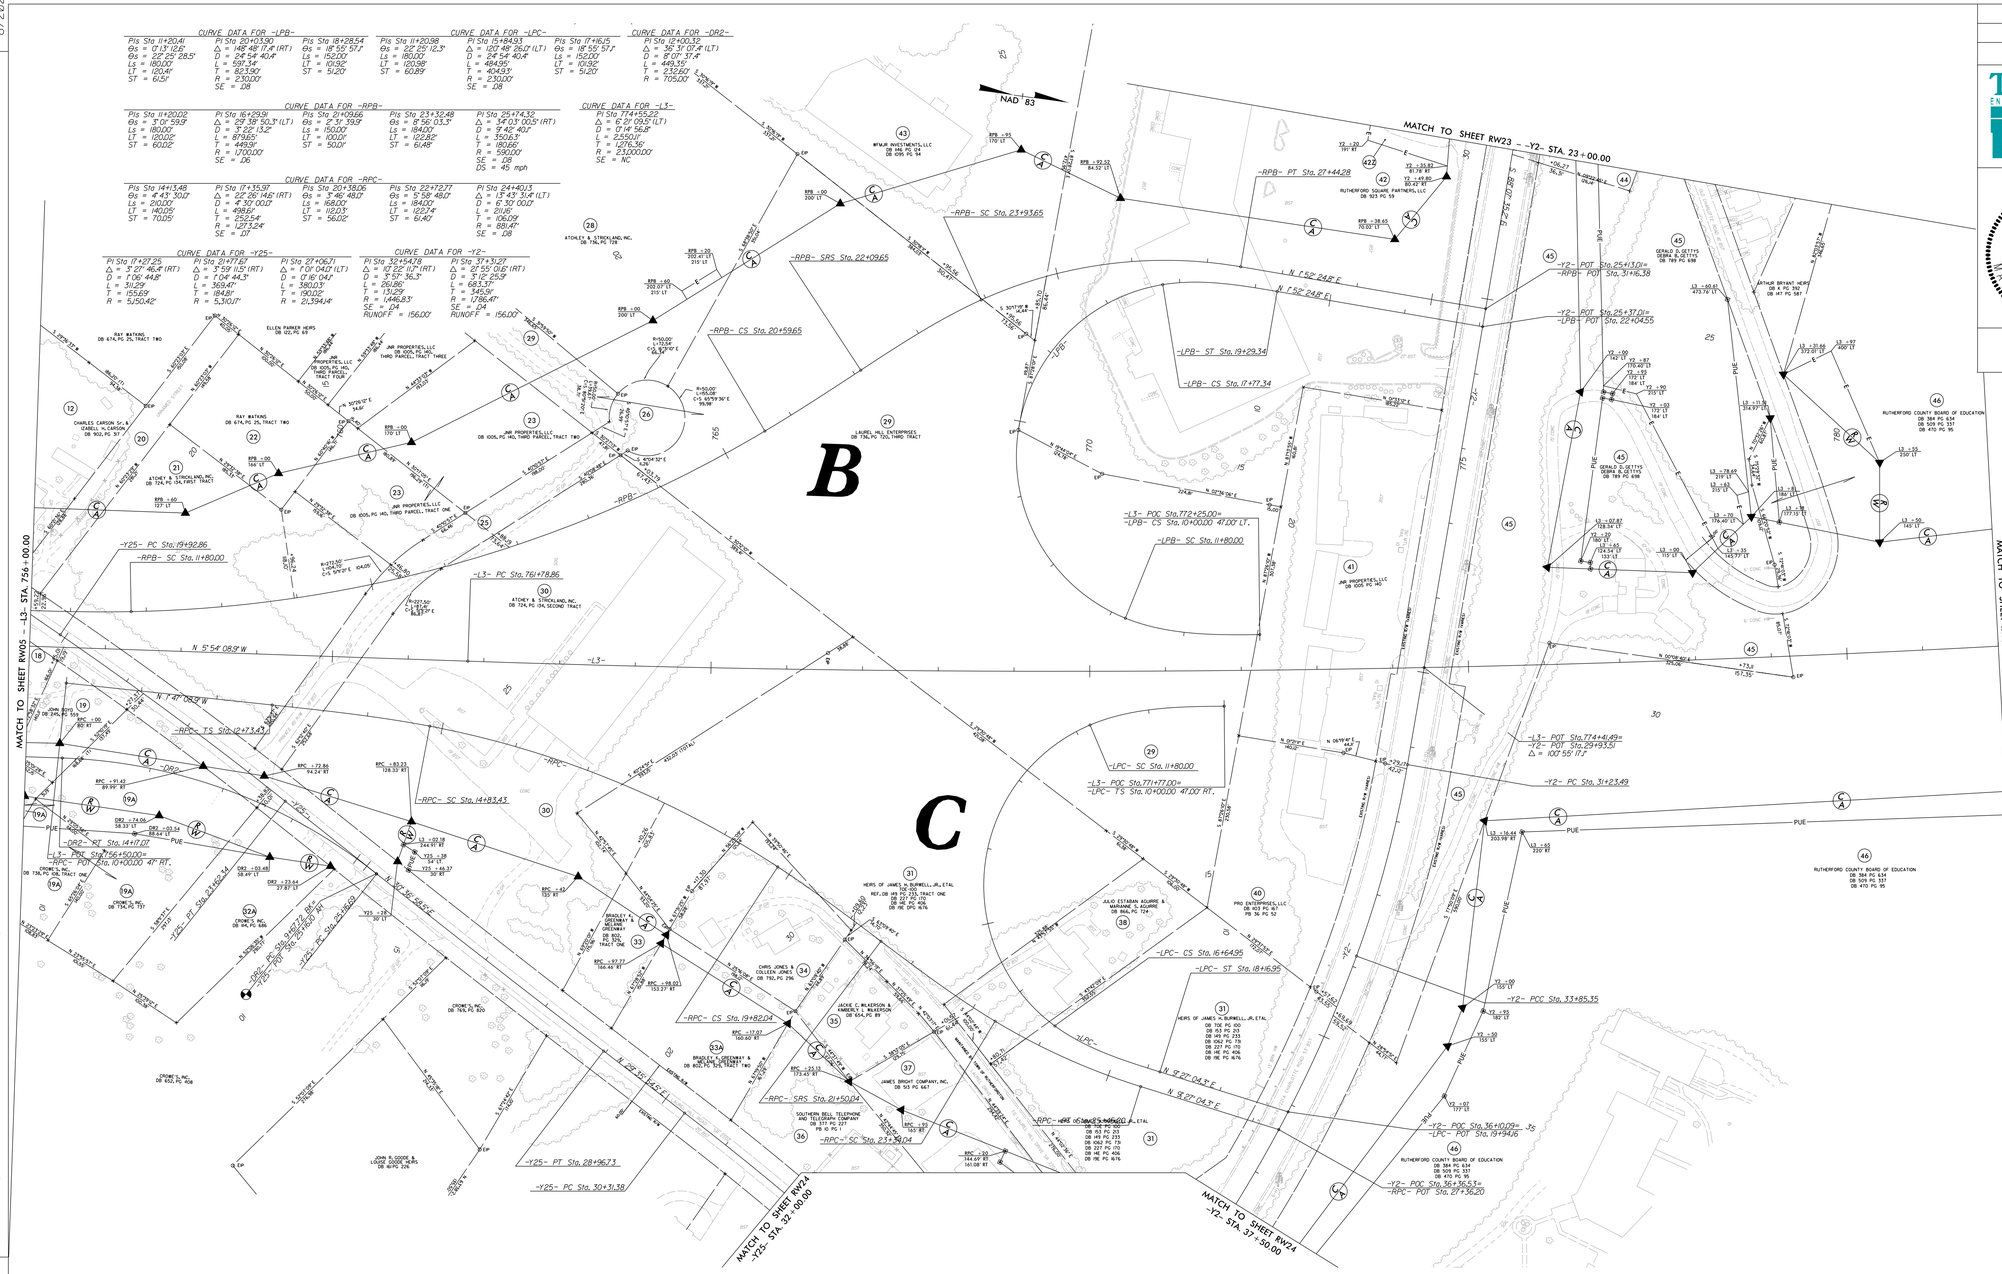

I , Matthew T. Cornwell , certify that the right of way and permanent easement monumentation for this project shown herein was completed under my direct and responsible charge from an actual survey made under my supervision; that all horizontal closures had a minimum ratio of precision of 1:10,000 (Class A). Field work was performed from 11/6/2017 to 8/23/2021, and all coordinates are based on NAD83/2011; That this survey was performed to meet the requirements of 21NCAC 56.1600 as applicable.

This 1st day of September, 2021.

DocuSigned by: Matthew Cornwell 9/1/2021
EBD36F11473E475...

Professional Land Surveyor L-4775

NOTES:

1. IF FURTHER INFORMATION REGARDING PROJECT CONTROL IS NEEDED PLEASE CONTACT THE LOCATION AND SURVEYS UNIT.
2. PROJECT CONTROL WAS ESTABLISHED USING GNSS, THE GLOBAL NAVIGATION SATELLITE SYSTEM.
3. RIGHT OF WAY MONUMENTATION ESTABLISHED 11/6/2017 TO 8/23/2021 .

01-SEP-2021 07:43
S:\Projects\ncdot\R-2233BB\Right of Way Staking\REVISED 210831\r2233bb_ls_rw06.dgn
mcornwell AT MCORNWELL-LAPTOP