DocuSign Envelope ID: CD1F2B97-5448-4457-B77A-F86DAF5578A2

PROJ. REFERENCE NO.	SHEET NO.
R-2233BB	TMP-2

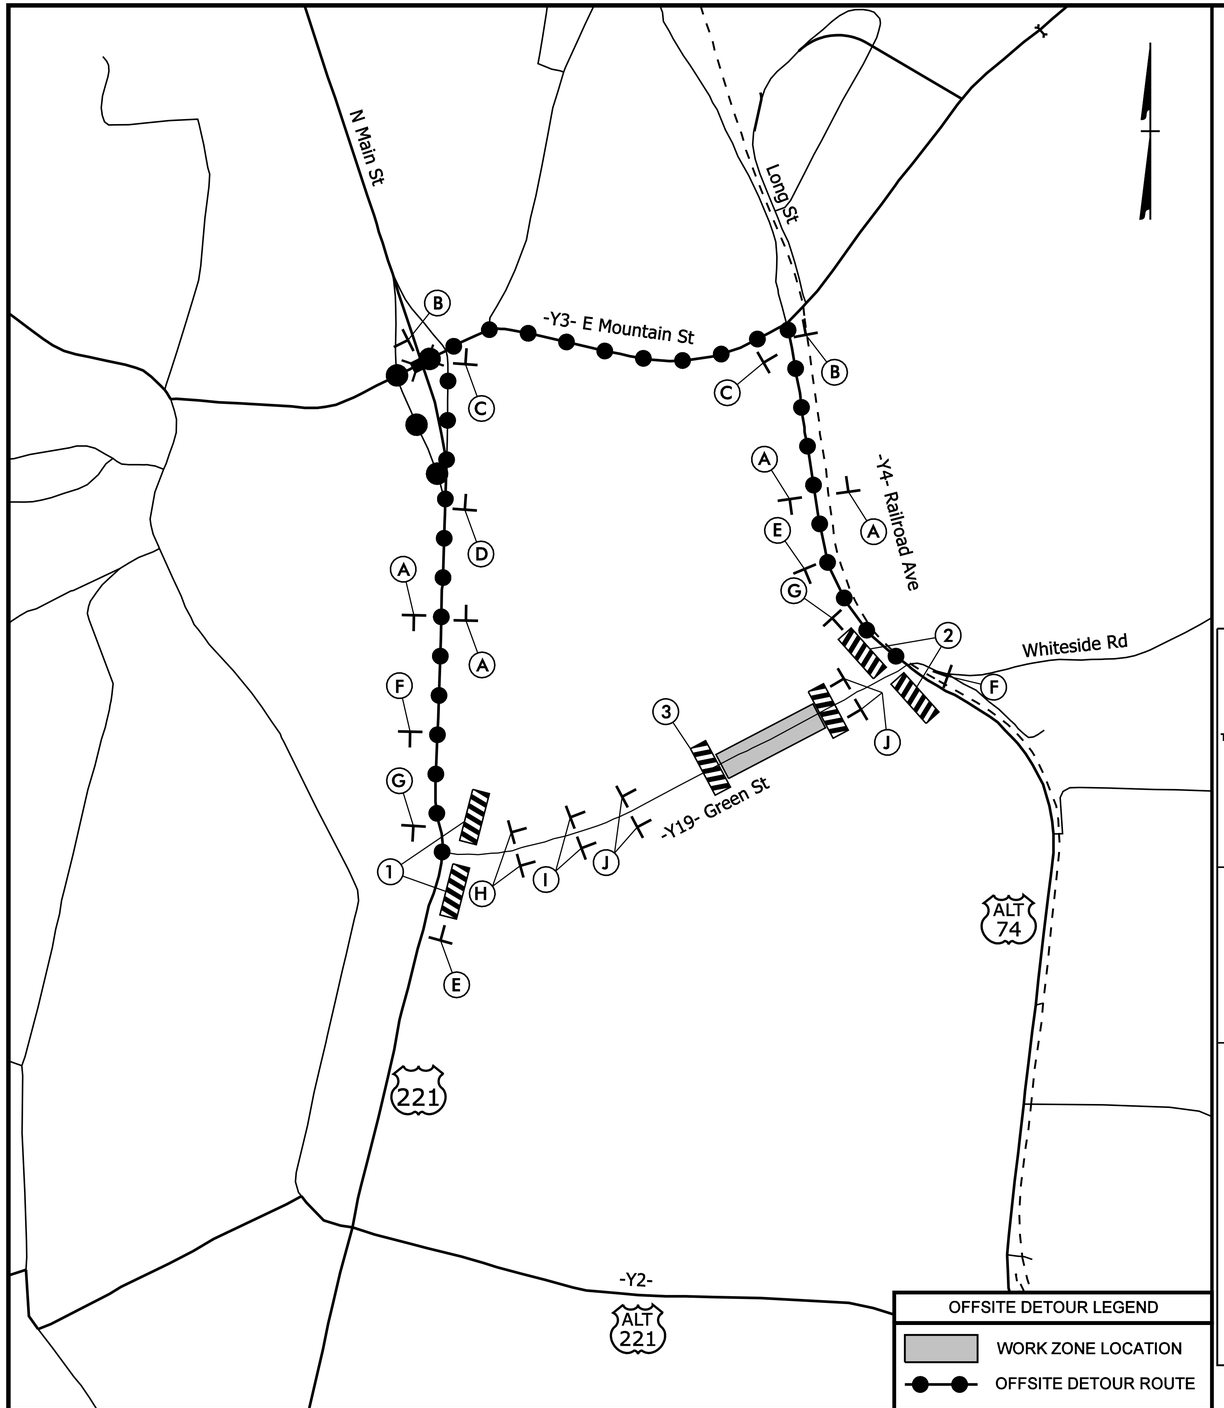

SIGN ASSEMBLY (A)

DETOUR M4-8 24" X 12"
GREEN ST 30" X 18"
M6-3 21" x 15"

SIGN ASSEMBLY (B)

DETOUR M4-8 24" X 12"
GREEN ST 30" X 18"
M6-1 L 21" X 15"

SIGN ASSEMBLY (C)

DETOUR M4-8 24" X 12"
GREEN ST 30" X 18"
M6-1 R 21" X 15"

SIGN ASSEMBLY (D)

DETOUR M4-8 24" X 12"
GREEN ST 30" X 18"
M6-2R 21" x 15"

SIGN ASSEMBLY (E)

ROAD CLOSED W20-3 48" X 48"
NEXT RIGHT SP-4R 42" X 12"

SIGN ASSEMBLY (F)

ROAD CLOSED AHEAD W20-3 48" X 48"
NEXT LEFT SP-4L 42" X 12"

SIGN ASSEMBLY (G)

END DETOUR M4-8A 24" X 18"

SIGN ASSEMBLY (H)

ROAD CLOSED AHEAD W20-3 48" X 48"

SIGN ASSEMBLY (I)

ROAD CLOSED 1000 FT W20-3 48" X 48"

SIGN ASSEMBLY (J)

ROAD CLOSED 500 FT W20-3 48" X 48"

SIGN NUMBER:
TYPE: D
QUANTITY: 1
SIGN WIDTH: 2'-6"
HEIGHT: 1'-6"
TOTAL AREA: 3.8 Sq.Ft.
BORDER TYPE: FLUSH
RECESS: 0.38"
WIDTH: 0.63"
RADII: 1.5"
NO. Z BARS:
LENGTH:

BACKG COLOR:RGB[225,117,0]
COPY COLOR:RGB[0,30,30]

SYMBOL	X	Y	WID	HT

MAT'L: 0.063" (1.6 mm) ALUMINUM
0.080" (2.0 mm) ALUMINUM
0.125" (3.2 mm) ALUMINUM

USE NOTES:

1. Legend and border(except those that are colored black) shall be direct applied Grade B sheeting.
2. Background shall be Grade A, B, or C reflective sheeting.
3. Shields; A, B, and C type arrows shall be on 0.032" (0.8mm) aluminum and demountable.
4. Bottom panel shall be yellow Grade C sheeting. Legend shall be direct applied black non-reflective sheeting. Yellow panel is:

DESIGN BY: none
PROJECT ID: ID
CHECKED BY:
DIV: DIV
DATE: Aug 21, 2019

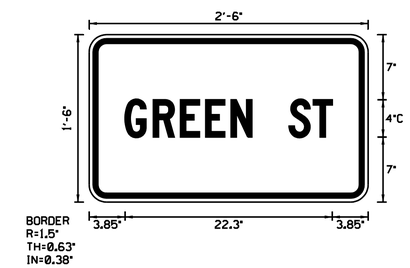

Spacing Factor is 1 unless specified otherwise

LETTER POSITIONS

Letter spacings are to start of next letter

	G	R	E	E	N		S	T		Series/Size Text Length
3.9	3	2.9	2.7	2.7	2.2	4	2.6	2	3.9	C 2000 22.3

FILENAME: Leeper Rd OSD

NORTH CAROLINA D.O.T. SIGN DETAIL

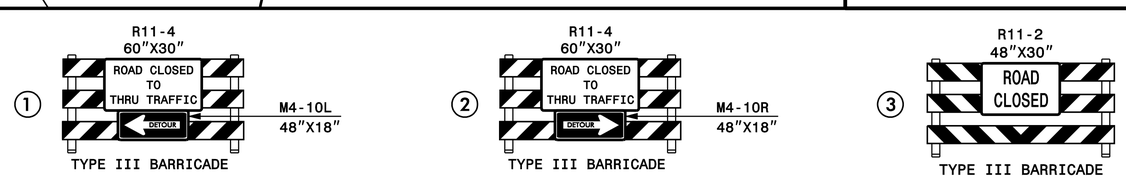

DOCUMENT NOT CONSIDERED FINAL UNLESS ALL SIGNATURES COMPLETED

PROGRESSIVE DESIGN GROUP, INC.
ENGINEERS • CONSULTANTS

APPROVED: Tim Arey DATE: 09/22/21

SEAL

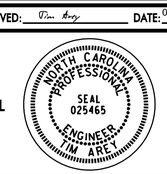

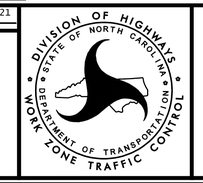

TRANSPORTATION MANAGEMENT PLAN
OFFSITE DETOUR ROUTE