DocuSign Envelope ID: 2EB171A5-A7F6-47DA-9DDB-F18E8F2E3641

PROJ. REFERENCE NO.	SHEET NO.
R-2233BB	TMP-12

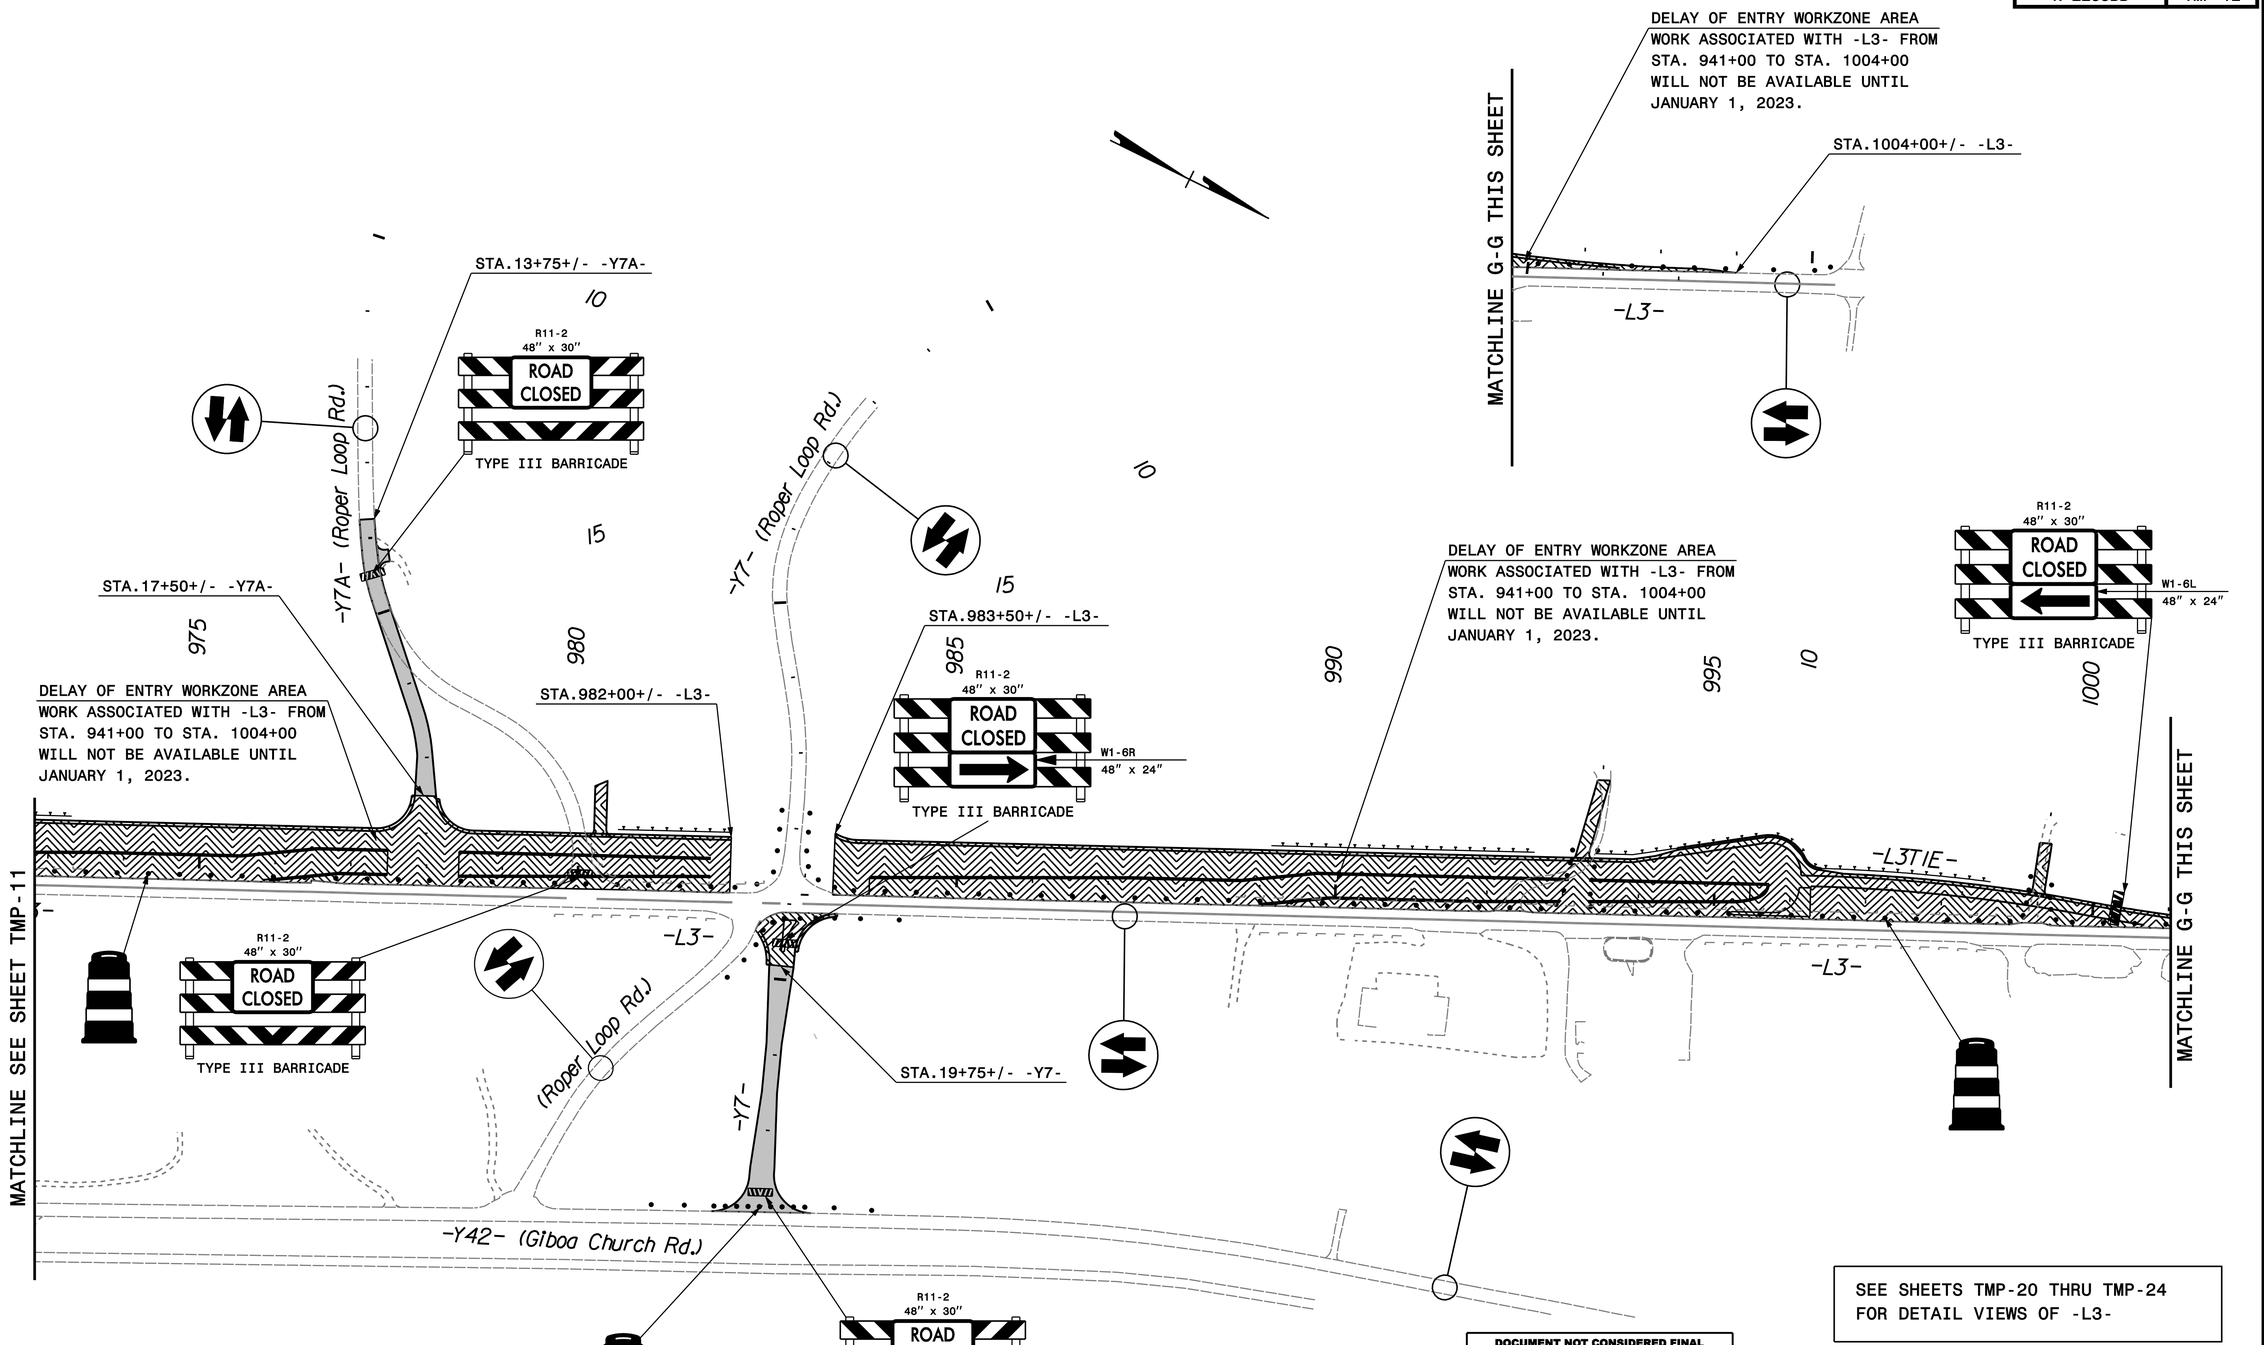

SEE SHEETS TMP-20 THRU TMP-24
FOR DETAIL VIEWS OF -L3-

DOCUMENT NOT CONSIDERED FINAL
UNLESS ALL SIGNATURES COMPLETED

PROGRESSIVE DESIGN GROUP, INC.
ENGINEERS • CONSULTANTS

APPROVED: _____ DATE: 11/02/21

SEAL

NORTH CAROLINA PROFESSIONAL SEAL 025465 ENGINEER TIM AREY

DIVISION OF HIGHWAYS • STATE OF NORTH CAROLINA • DEPARTMENT OF TRANSPORTATION • WORK ZONE TRAFFIC CONTROL

TRANSPORTATION
MANAGEMENT PLAN
PHASE I OVERVIEWS