DocuSign Envelope ID: CD1F2B97-5448-4457-B77A-F86DAF5578A2

PROJ. REFERENCE NO.	SHEET NO.
R-2233BB	TMP-15

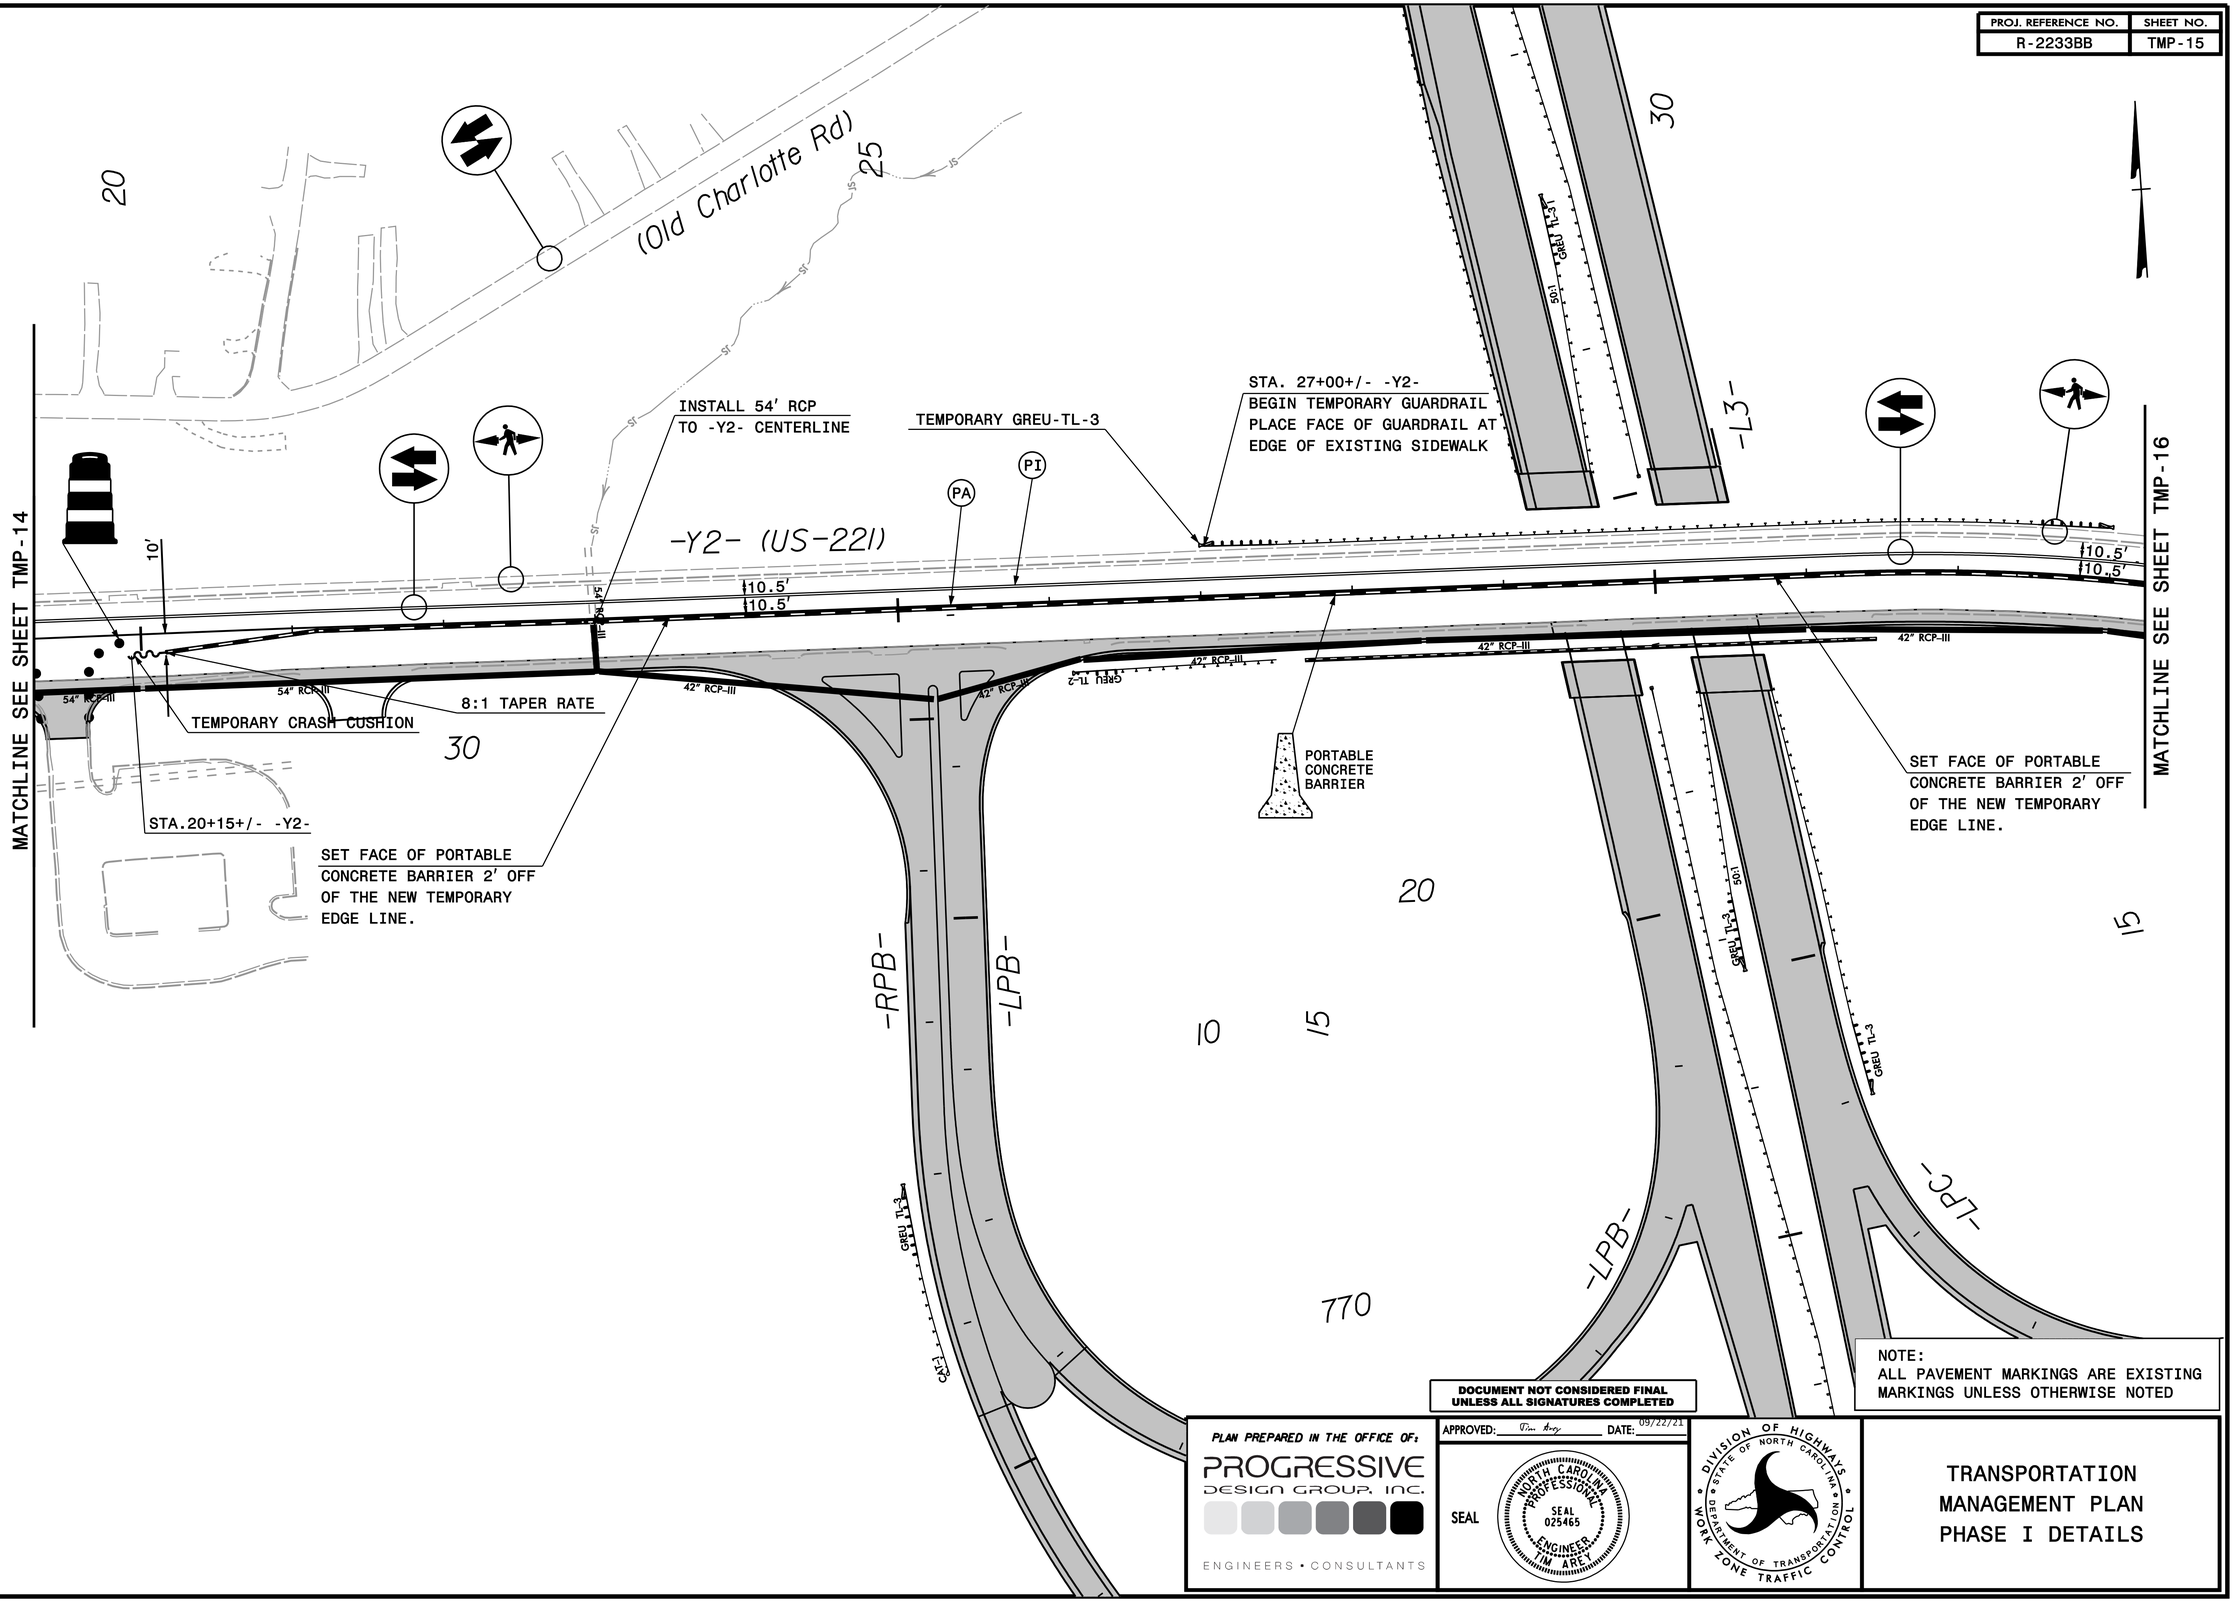

NOTE:
ALL PAVEMENT MARKINGS ARE EXISTING MARKINGS UNLESS OTHERWISE NOTED

DOCUMENT NOT CONSIDERED FINAL
UNLESS ALL SIGNATURES COMPLETED

PLAN PREPARED IN THE OFFICE OF:
PROGRESSIVE DESIGN GROUP, INC.
ENGINEERS • CONSULTANTS

APPROVED: Tim Airey DATE: 09/22/21

SEAL
NORTH CAROLINA PROFESSIONAL SEAL 025465 ENGINEER TIM AIREY

DIVISION OF HIGHWAYS
STATE OF NORTH CAROLINA
DEPARTMENT OF TRANSPORTATION
WORK ZONE TRAFFIC CONTROL

TRANSPORTATION MANAGEMENT PLAN PHASE I DETAILS