DocuSign Envelope ID: 2EB171A5-A7F6-47DA-9DDB-F18E8F2E3641

PROJ. REFERENCE NO.	SHEET NO.
R-2233BB	TMP-29

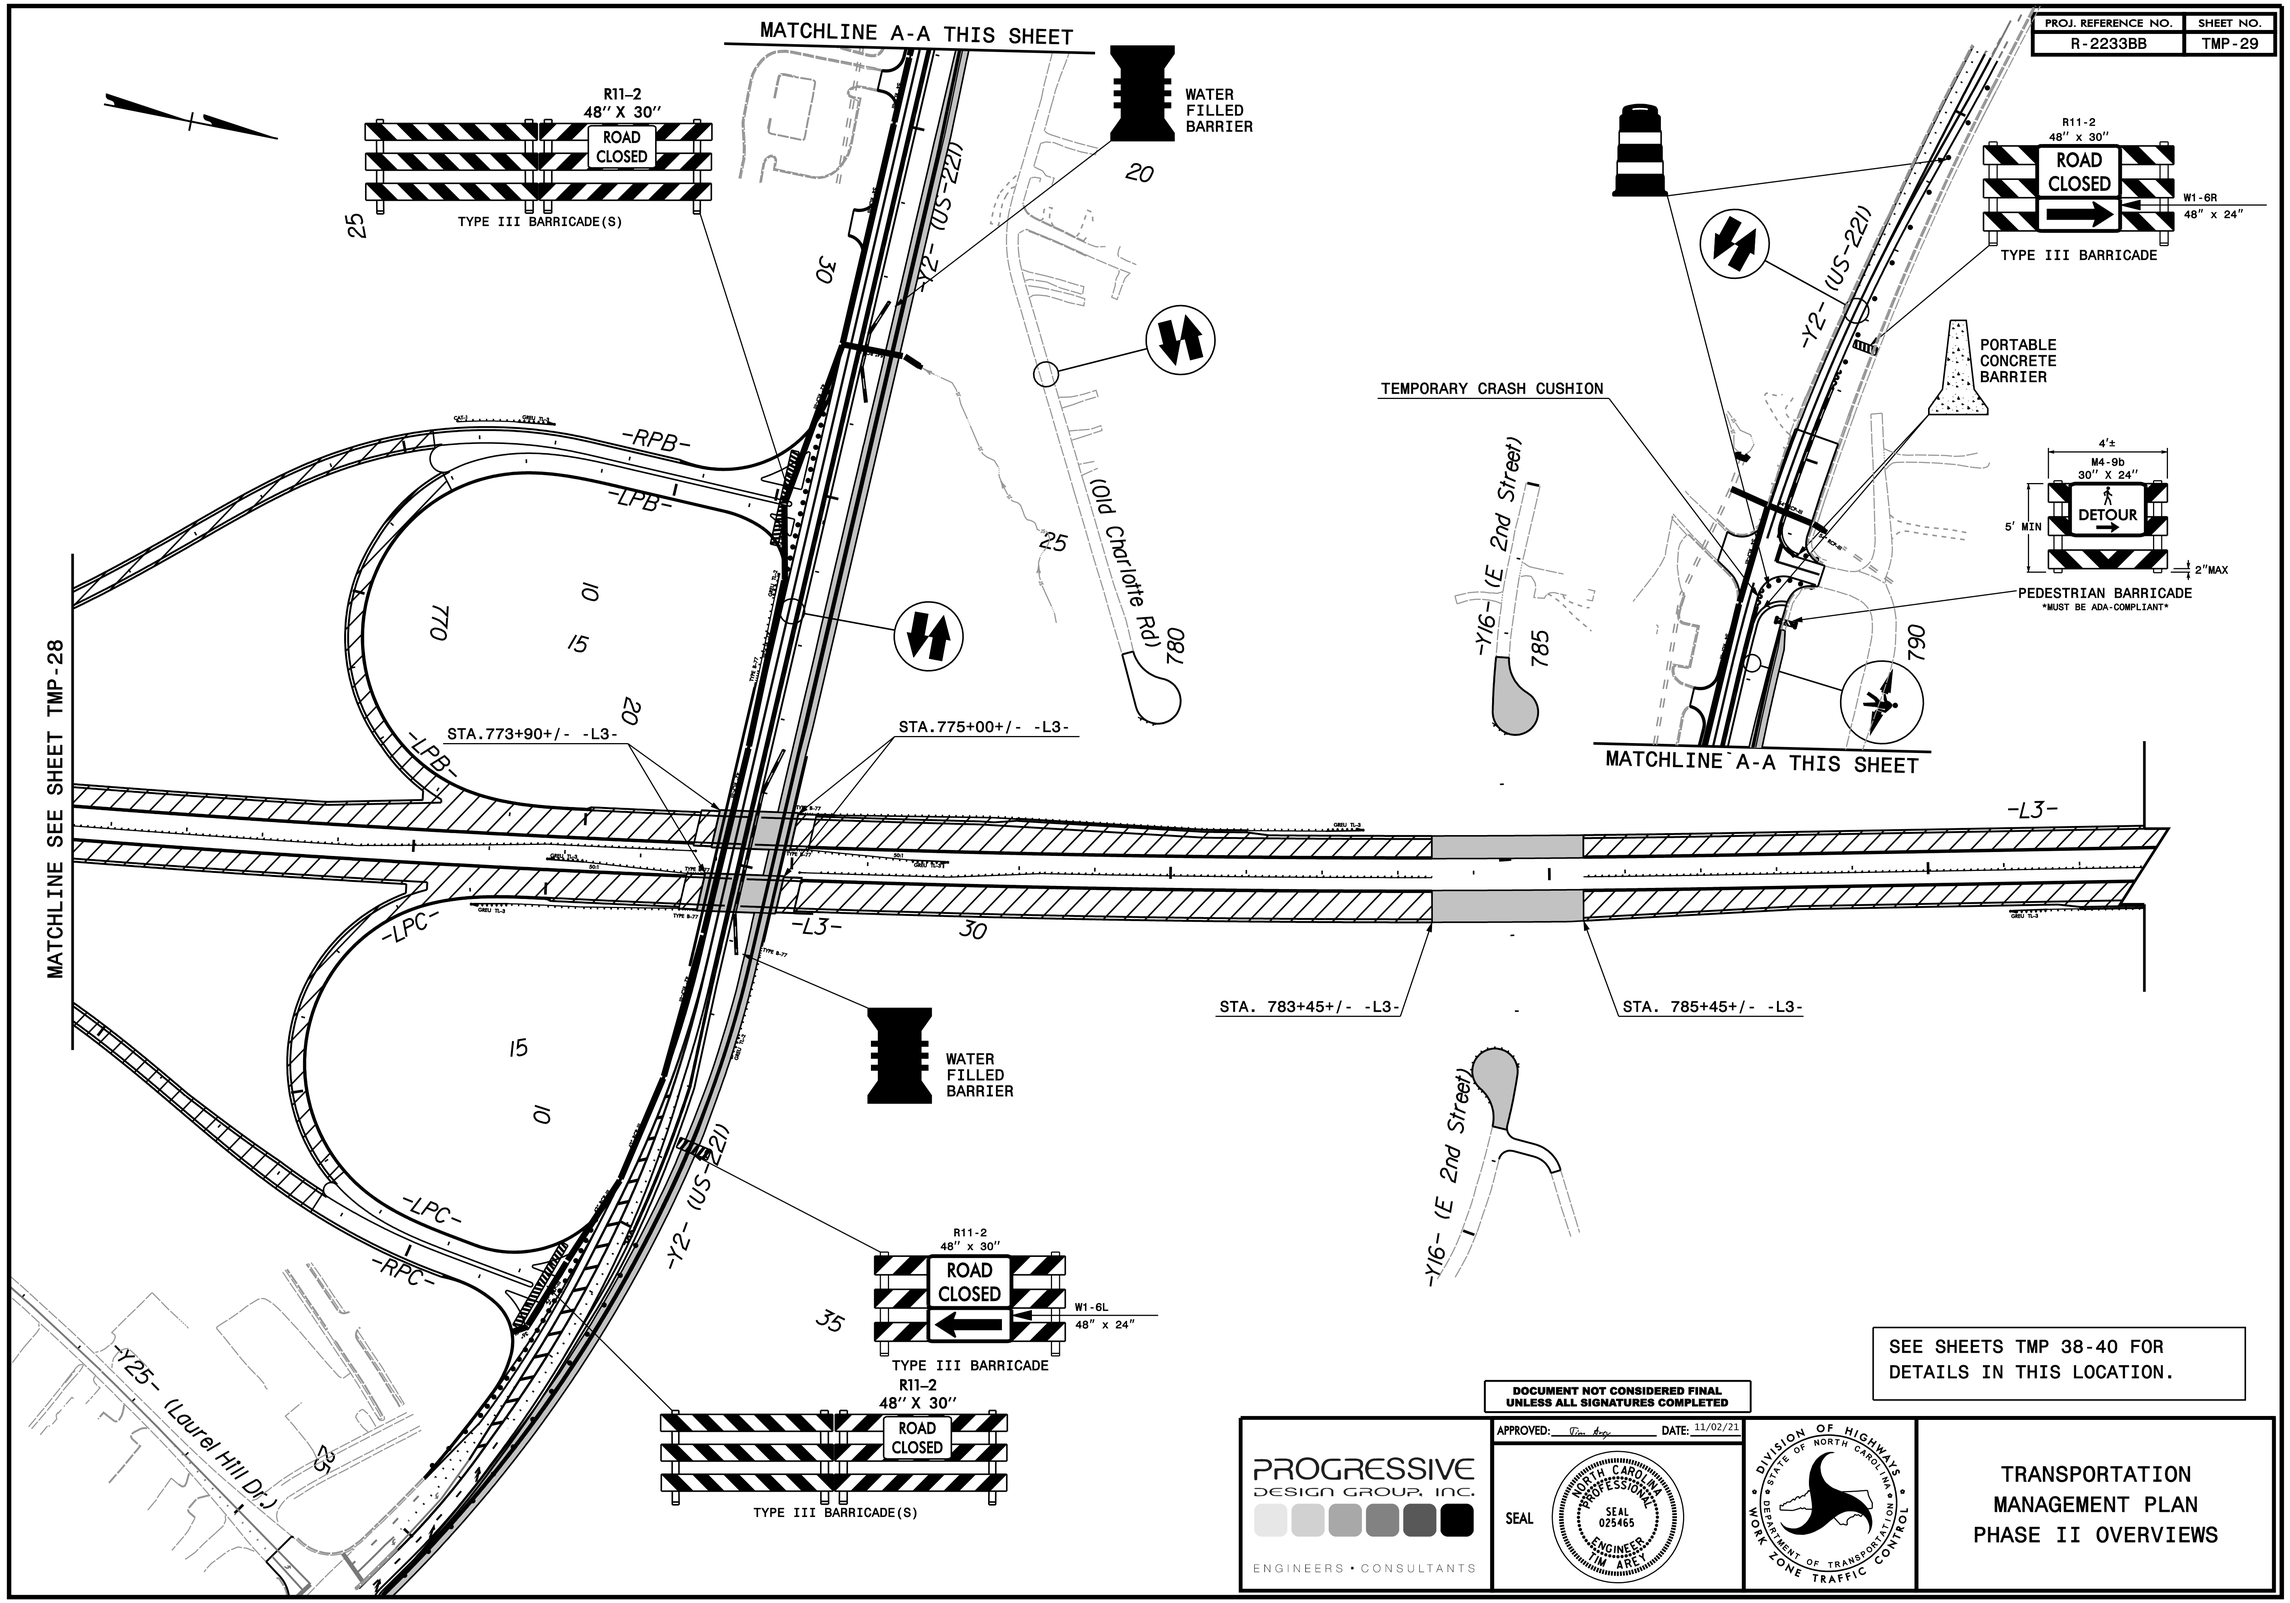

SEE SHEETS TMP 38-40 FOR DETAILS IN THIS LOCATION.

DOCUMENT NOT CONSIDERED FINAL UNLESS ALL SIGNATURES COMPLETED

PROGRESSIVE DESIGN GROUP, INC.
ENGINEERS • CONSULTANTS

APPROVED: Tim Arey DATE: 11/02/21

SEAL

NORTH CAROLINA PROFESSIONAL SEAL 025465 ENGINEER TIM AREY

DIVISION OF HIGHWAYS • STATE OF NORTH CAROLINA • DEPARTMENT OF TRANSPORTATION • WORK ZONE TRAFFIC CONTROL

TRANSPORTATION MANAGEMENT PLAN
PHASE II OVERVIEWS