DocuSign Envelope ID: DC6CCF5B-8F6D-44A0-BA42-4ADE3B1BACD5

TIP NO.	SHEET NO.
R-2233BB	PMP-5

APPROVED: _____

DATE: _____

SEAL

NORTH CAROLINA PROFESSIONAL SEAL 11586 ENGINEER J. TODD BROOKS

4/16/2020

DOCUMENT NOT CONSIDERED FINAL UNLESS ALL SIGNATURES COMPLETED

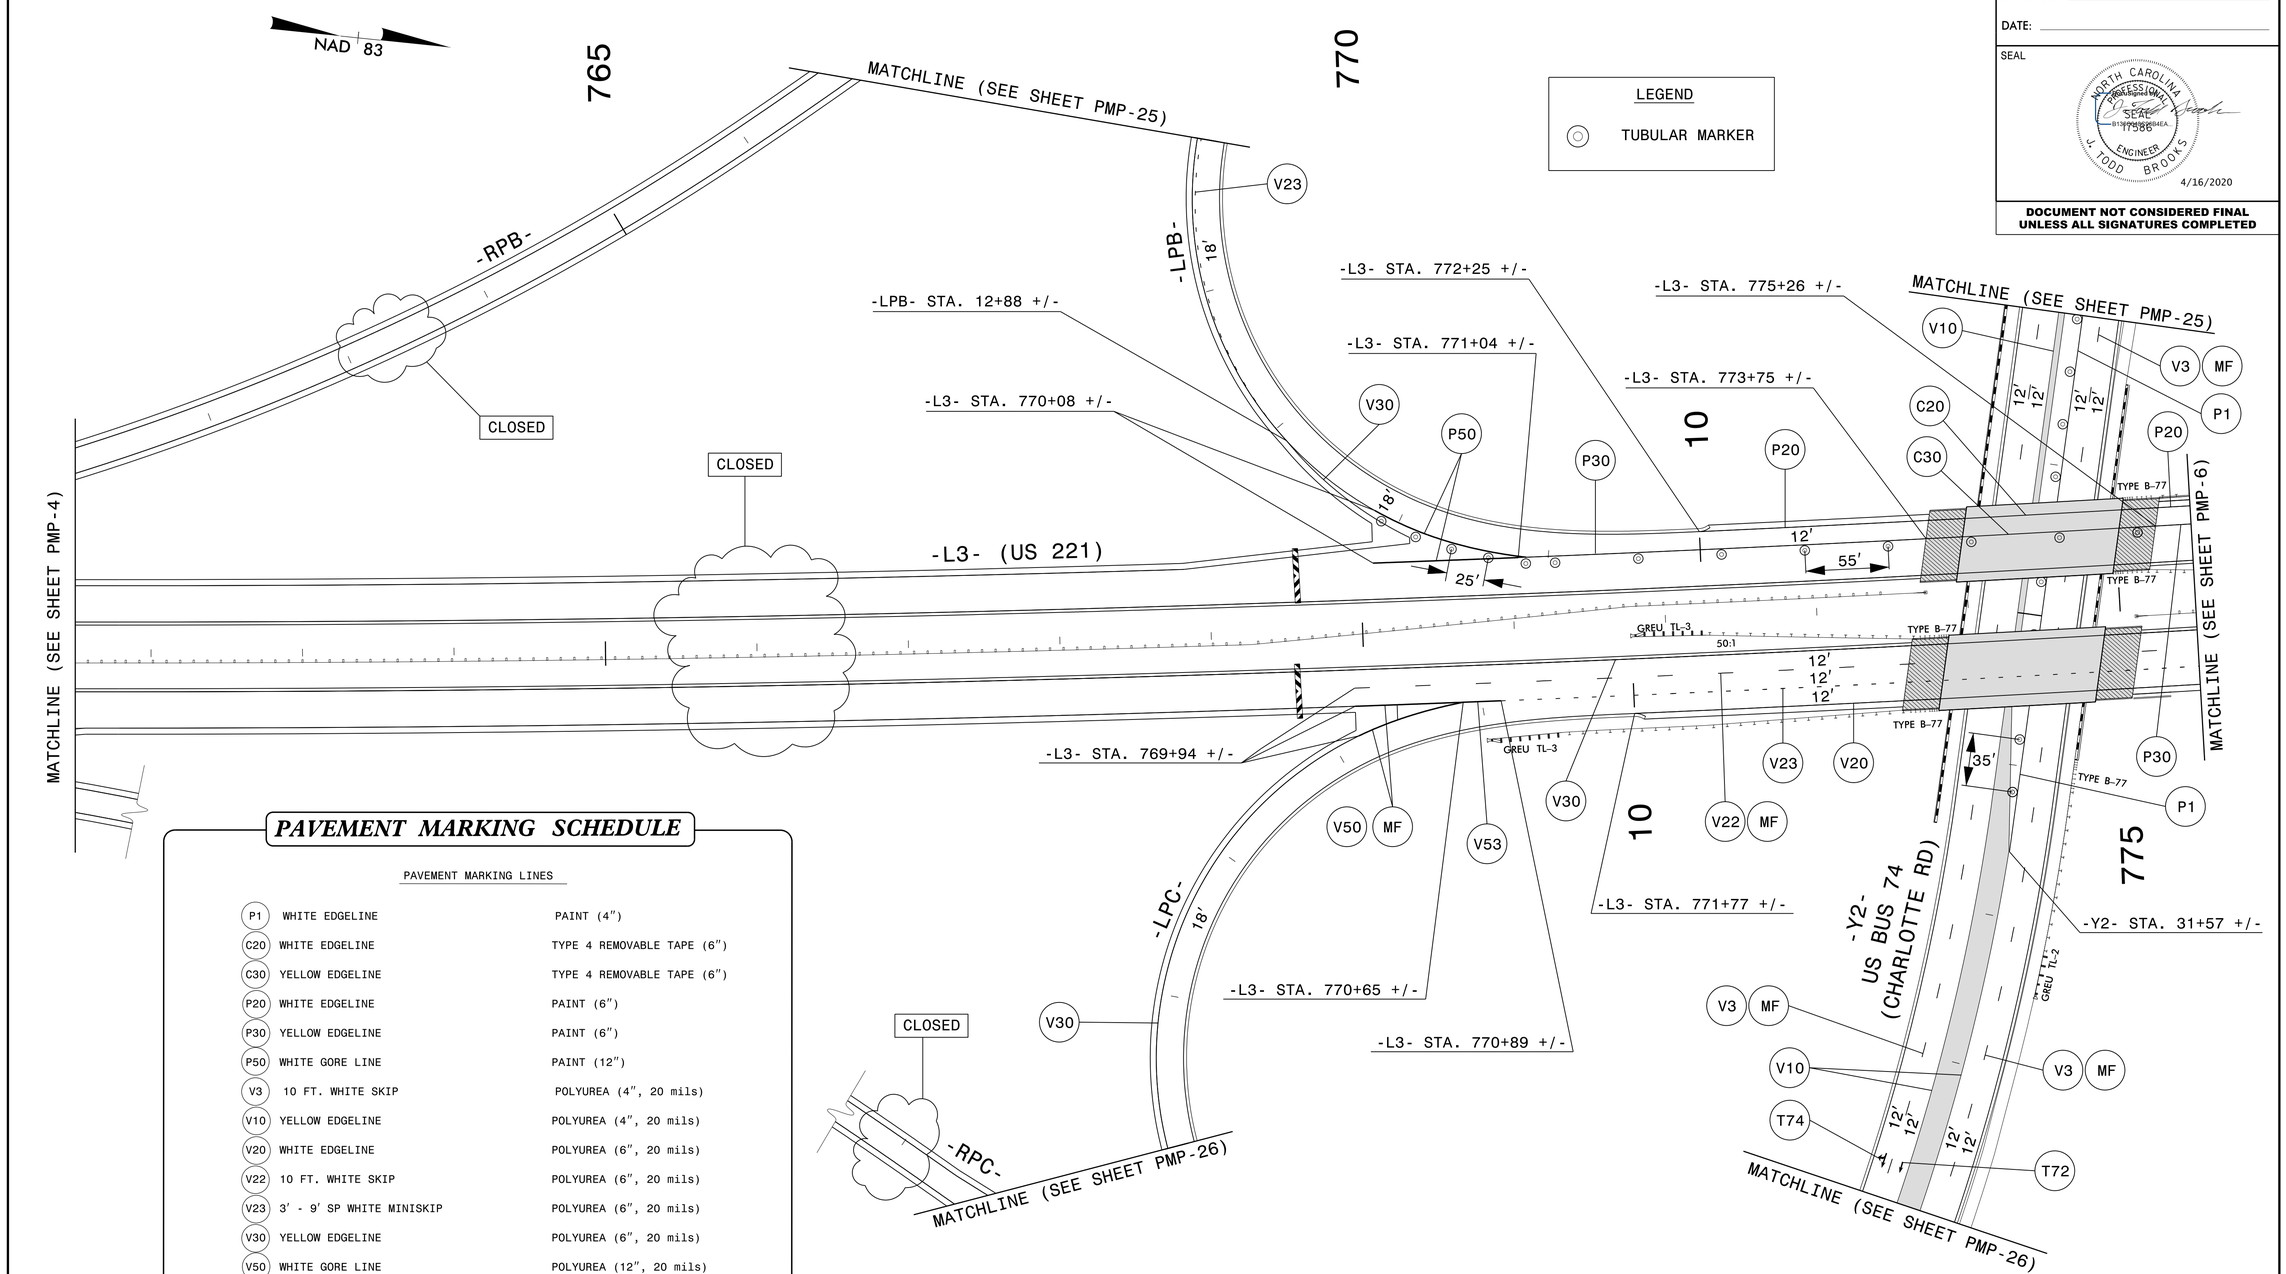

PAVEMENT MARKING SCHEDULE

PAVEMENT MARKING LINES

P1	WHITE EDGELINE	PAINT (4")
C20	WHITE EDGELINE	TYPE 4 REMOVABLE TAPE (6")
C30	YELLOW EDGELINE	TYPE 4 REMOVABLE TAPE (6")
P20	WHITE EDGELINE	PAINT (6")
P30	YELLOW EDGELINE	PAINT (6")
P50	WHITE GORE LINE	PAINT (12")
V3	10 FT. WHITE SKIP	POLYUREA (4", 20 mils)
V10	YELLOW EDGELINE	POLYUREA (4", 20 mils)
V20	WHITE EDGELINE	POLYUREA (6", 20 mils)
V22	10 FT. WHITE SKIP	POLYUREA (6", 20 mils)
V23	3' - 9' SP WHITE MINISKIP	POLYUREA (6", 20 mils)
V30	YELLOW EDGELINE	POLYUREA (6", 20 mils)
V50	WHITE GORE LINE	POLYUREA (12", 20 mils)
V53	WHITE SOLID LANE LINE	POLYUREA (12", 20 mils)

PAVEMENT MARKING SYMBOLS

T72	STRAIGHT ARROW	THERMOPLASTIC
T74	COMBO STRAIGHT / RIGHT ARROW	THERMOPLASTIC

PAVEMENT MARKERS

MF	CRYSTAL AND RED	PERMANENT SNOWPLOWABLE

Dewberry
2610 WYCLIFF ROAD
SUITE 410
RALEIGH, NC 27607
PHONE: 919-881-9939
NC COA No. F-0929

PAVEMENT MARKING DETAIL

16-APR-2020 10:11
P:\50075420\CAD\Civil\R-2233BB\Traffic\PMP\Plans\R2233BB_PMP_PMP 5.dgn
jwiles AT PC0U36KJ