PROJECT REFERENCE NO.	SHEET NO.
R-2233BB	EC-9/CONST.9
R/W SHEET NO.	
ROADWAY DESIGN ENGINEER	HYDRAULICS ENGINEER

ROW REV. – December 21, 2017 – Parcel 93 – Revised tie at Y20A +60 to Y20A +68.88EX. R/W (WET)
ROW REV. – December 21, 2017 – Parcel 85 – Property owner name changed to Earl McEntire (WET)

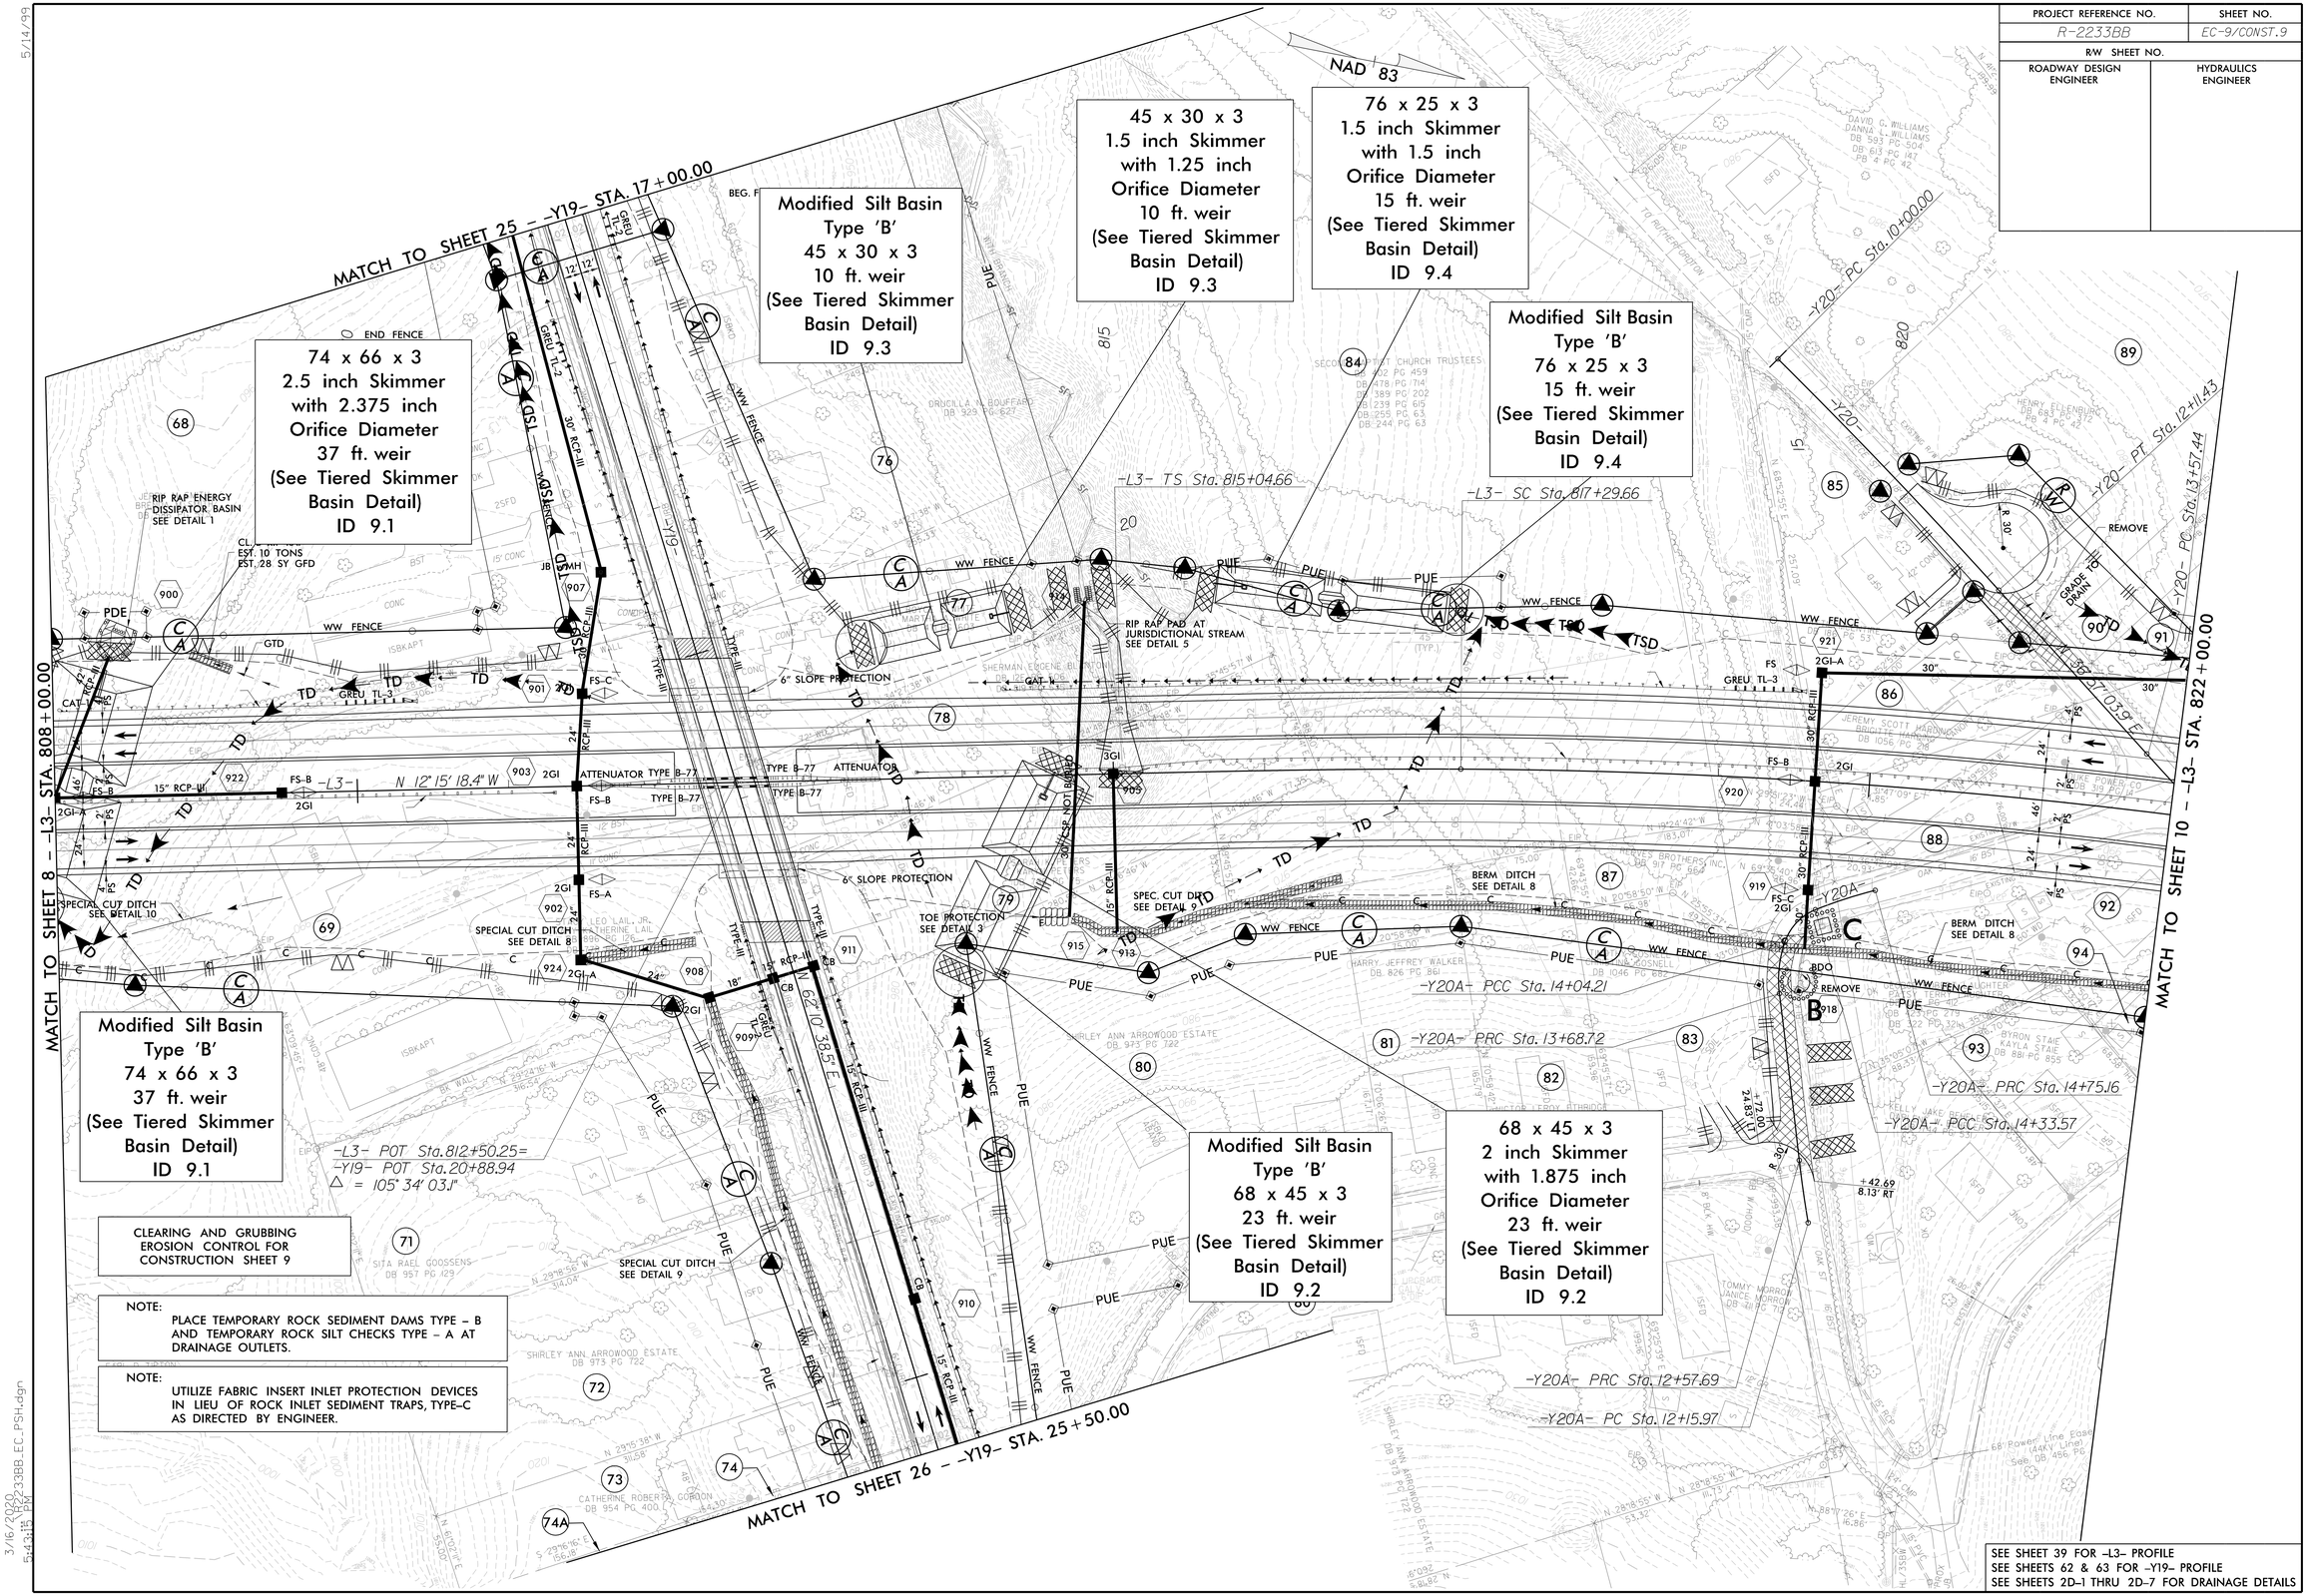

3/16/2020
R2233BB_EC_PSH.dgn
5:43:16 PM
5/14/99