REVISIONS
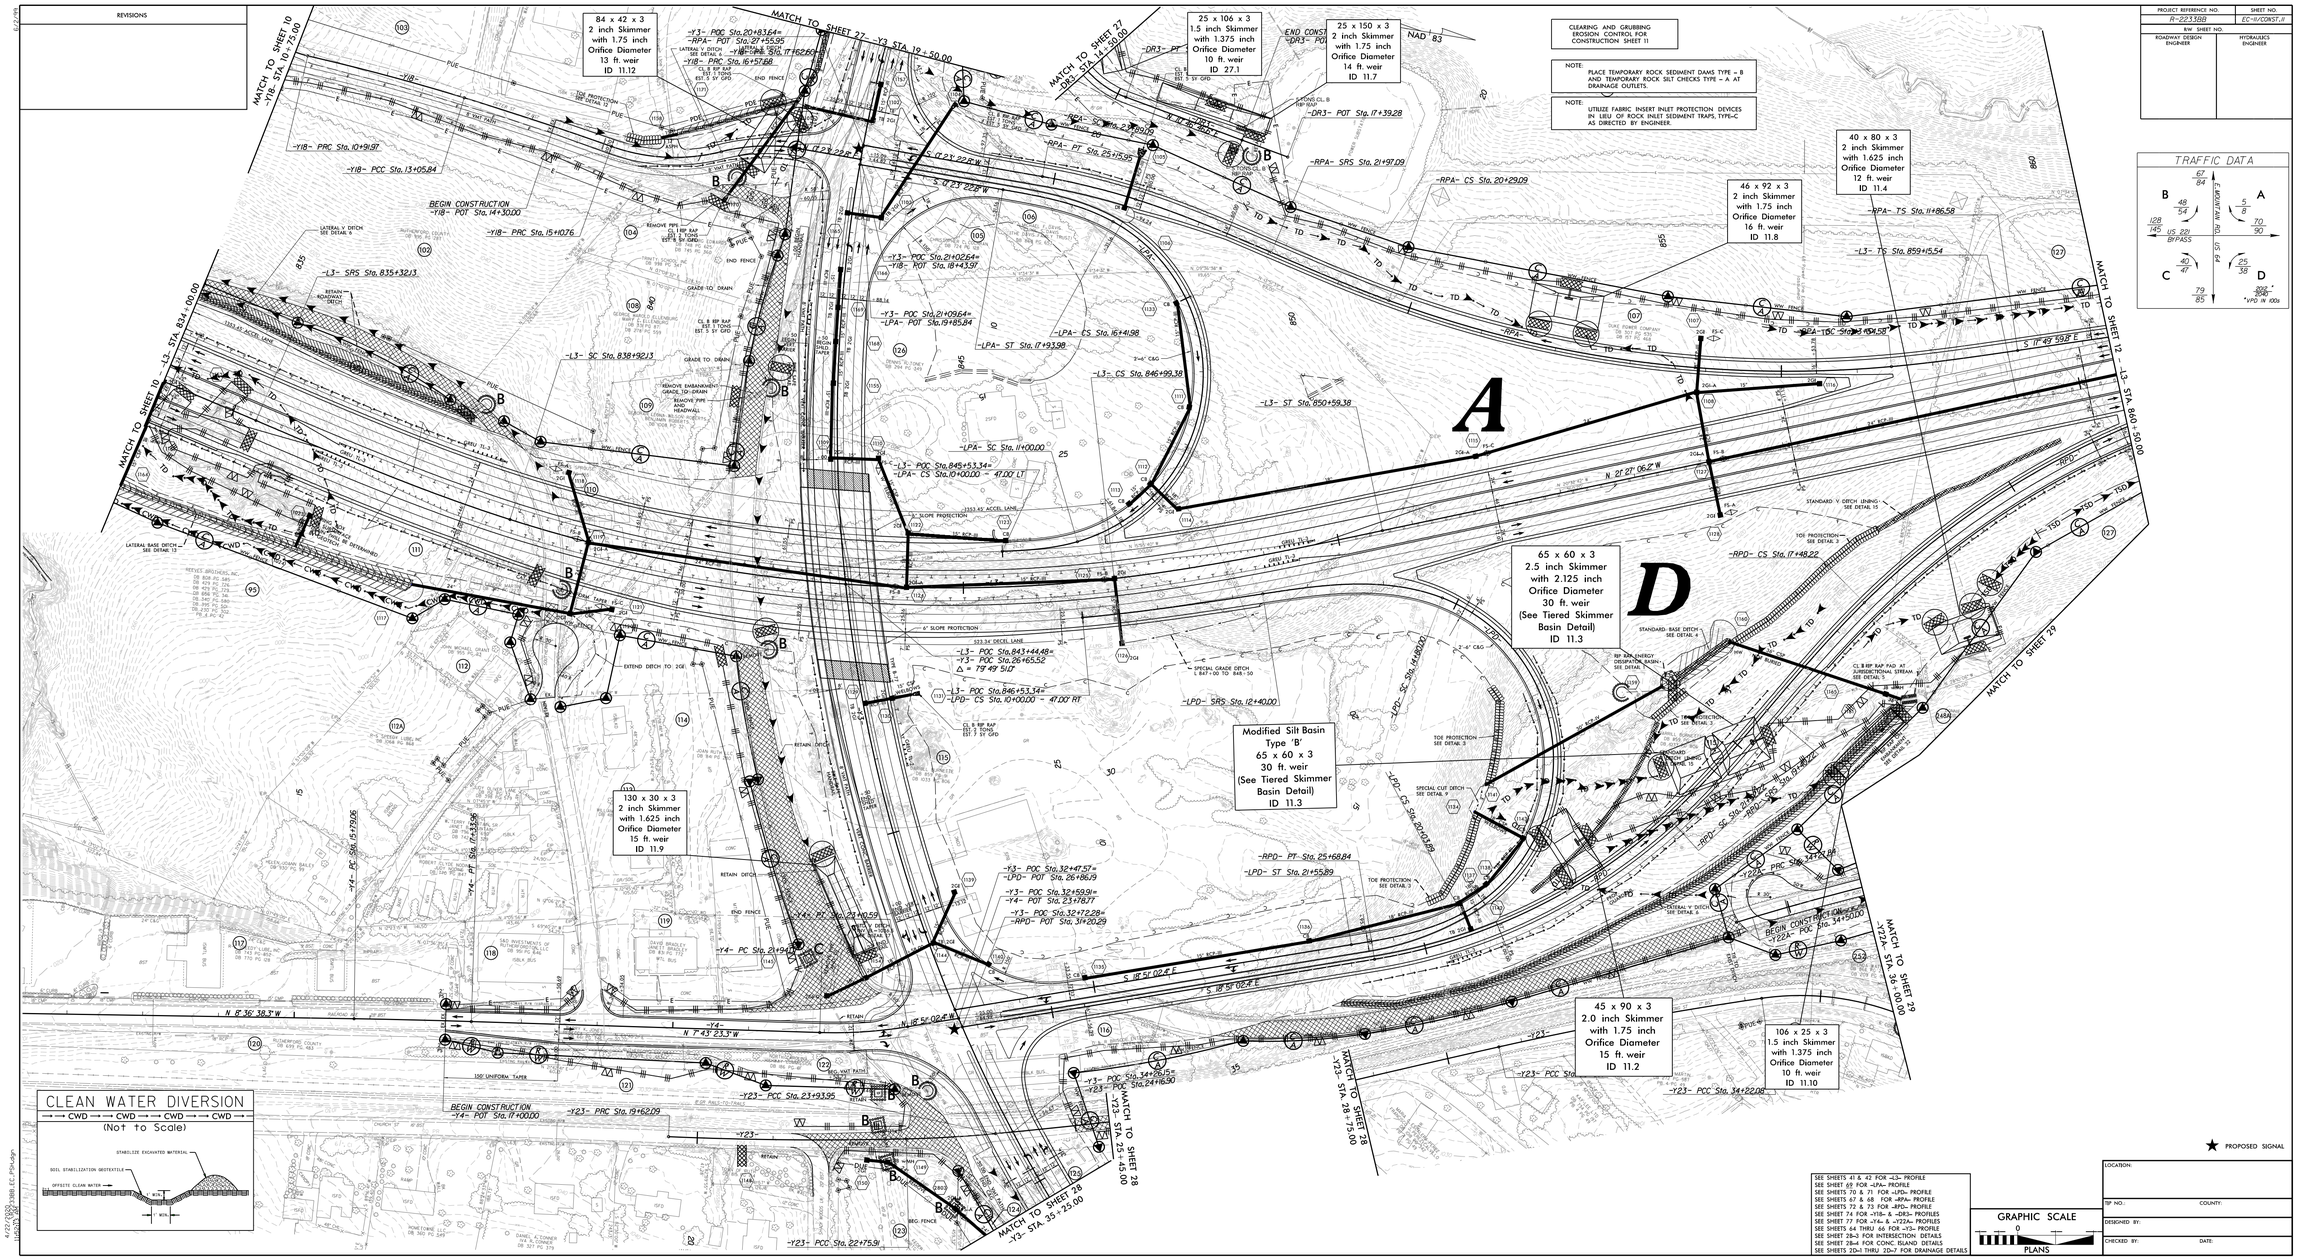
PROJECT REFERENCE NO.	SHEET NO.
R-2233BB	EC-11/CONST.11
R/W SHEET NO.	
ROADWAY DESIGN ENGINEER	HYDRAULICS ENGINEER