PROJECT REFERENCE NO.	SHEET NO.
R-2233BB	EC-27/CONST.27
R/W SHEET NO.	
ROADWAY DESIGN ENGINEER	HYDRAULICS ENGINEER

CLEARING AND GRUBBING
EROSION CONTROL FOR
CONSTRUCTION SHEET 27

NOTE:
PLACE TEMPORARY ROCK SEDIMENT DAMS TYPE – B AND TEMPORARY ROCK SILT CHECKS TYPE – A AT DRAINAGE OUTLETS.

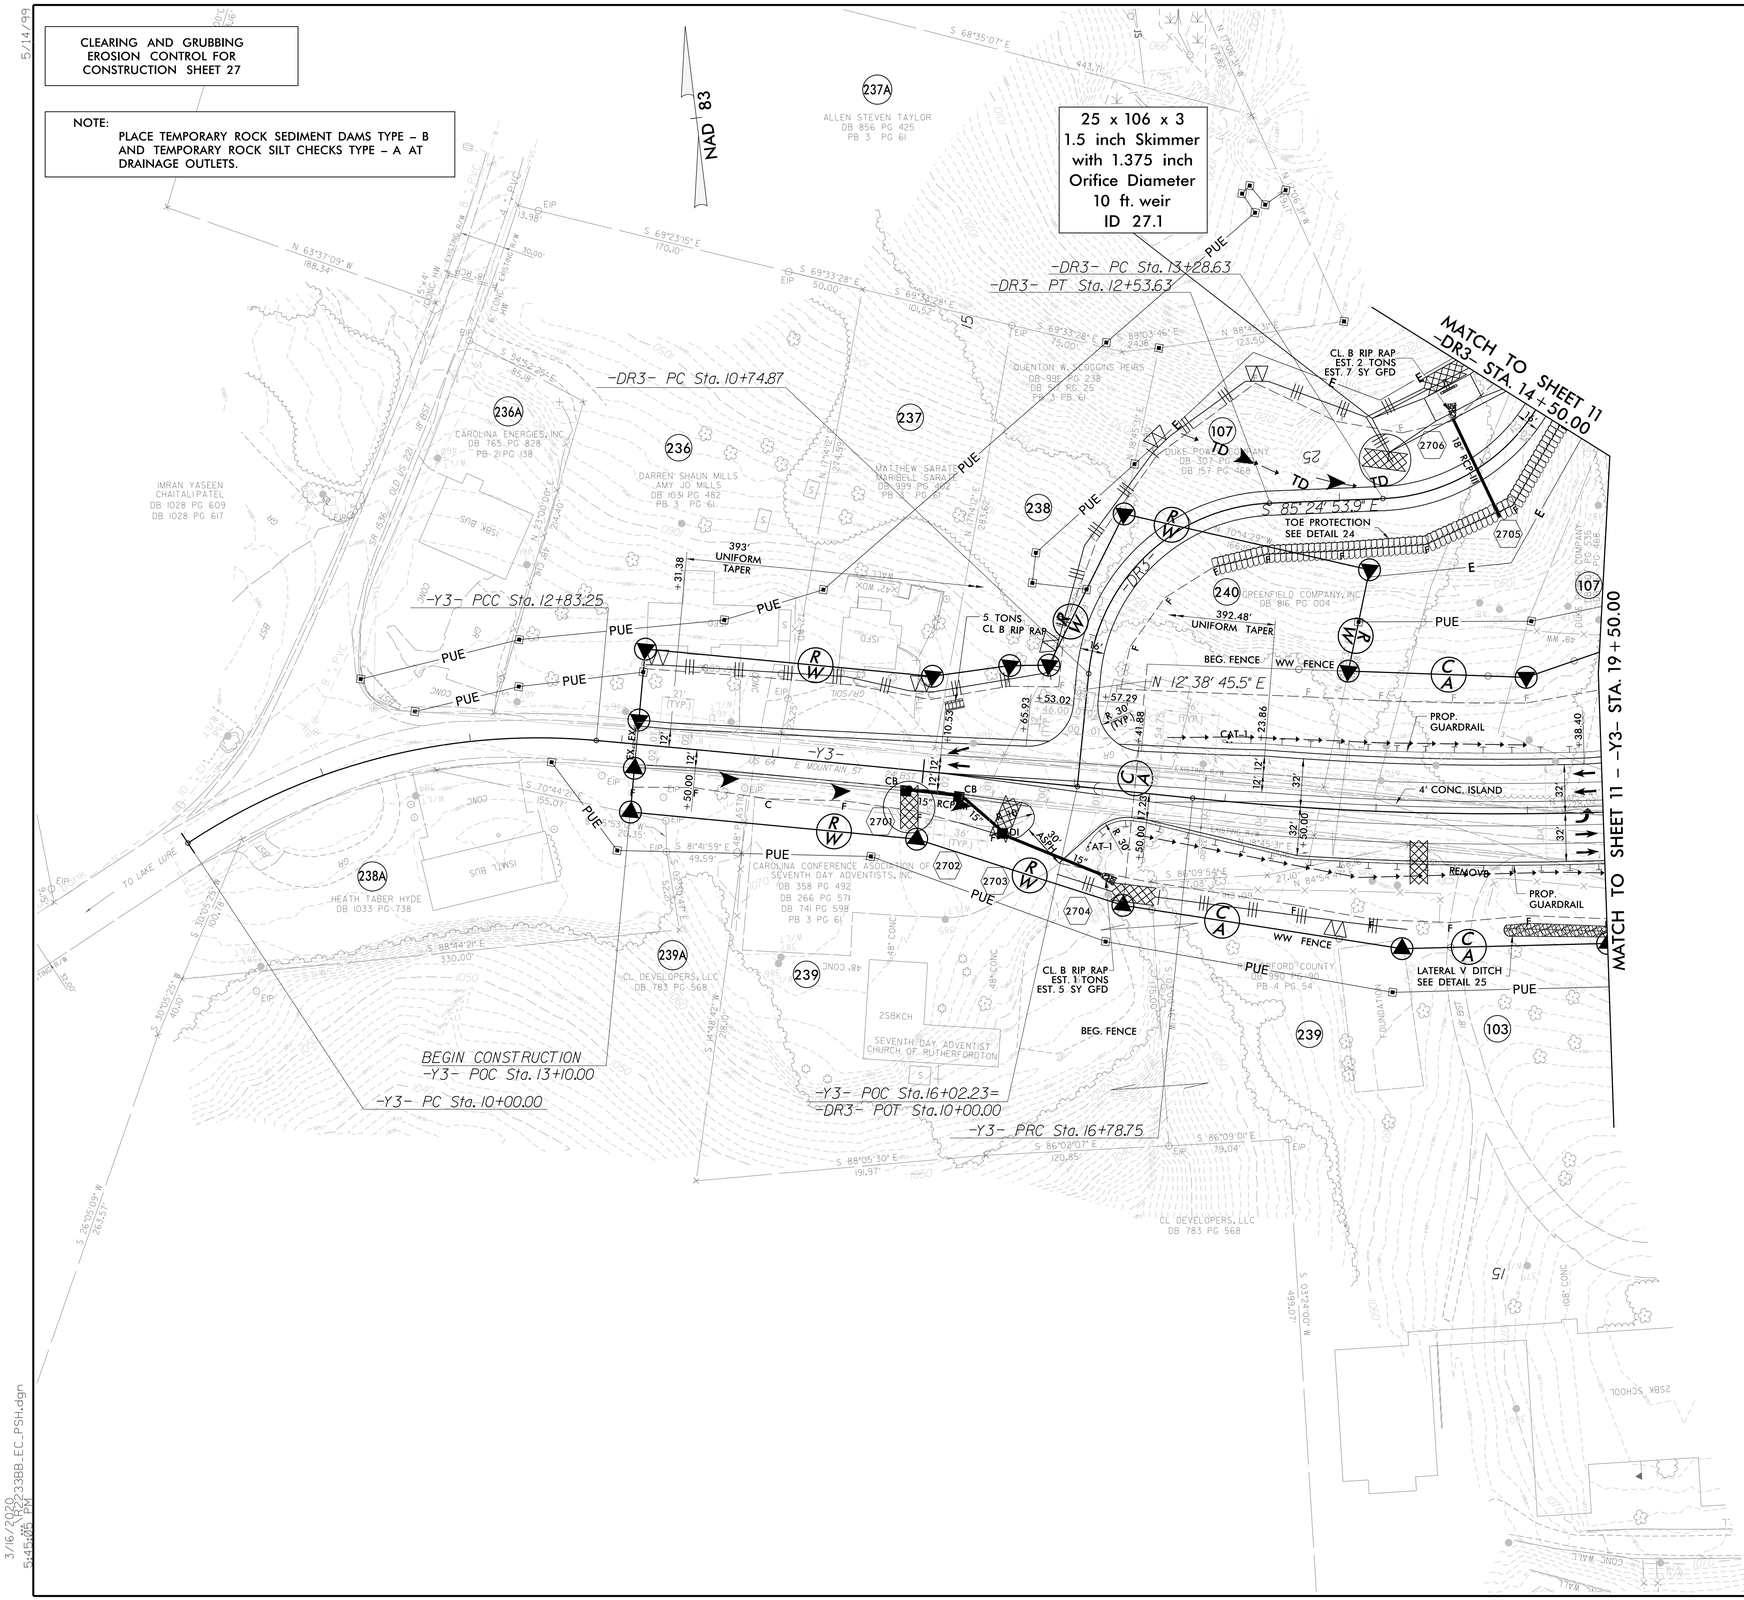

SEE SHEET 64 FOR –Y3– PROFILE
SEE SHEET 74 FOR –DR3– PROFILE
SEE SHEET 2B–4 FOR CONC. ISLAND DETAILS
SEE SHEETS 2D–1 THRU 2D–7 FOR DRAINAGE DETAILS

5/14/99
3/16/2020
R-2233BB_EC_PSH.dgn
5:45:06 PM PK