PROJECT REFERENCE NO.	SHEET NO.
R-2233BB	EC-29/CONST.29
R/W SHEET NO.	
ROADWAY DESIGN ENGINEER	HYDRAULICS ENGINEER

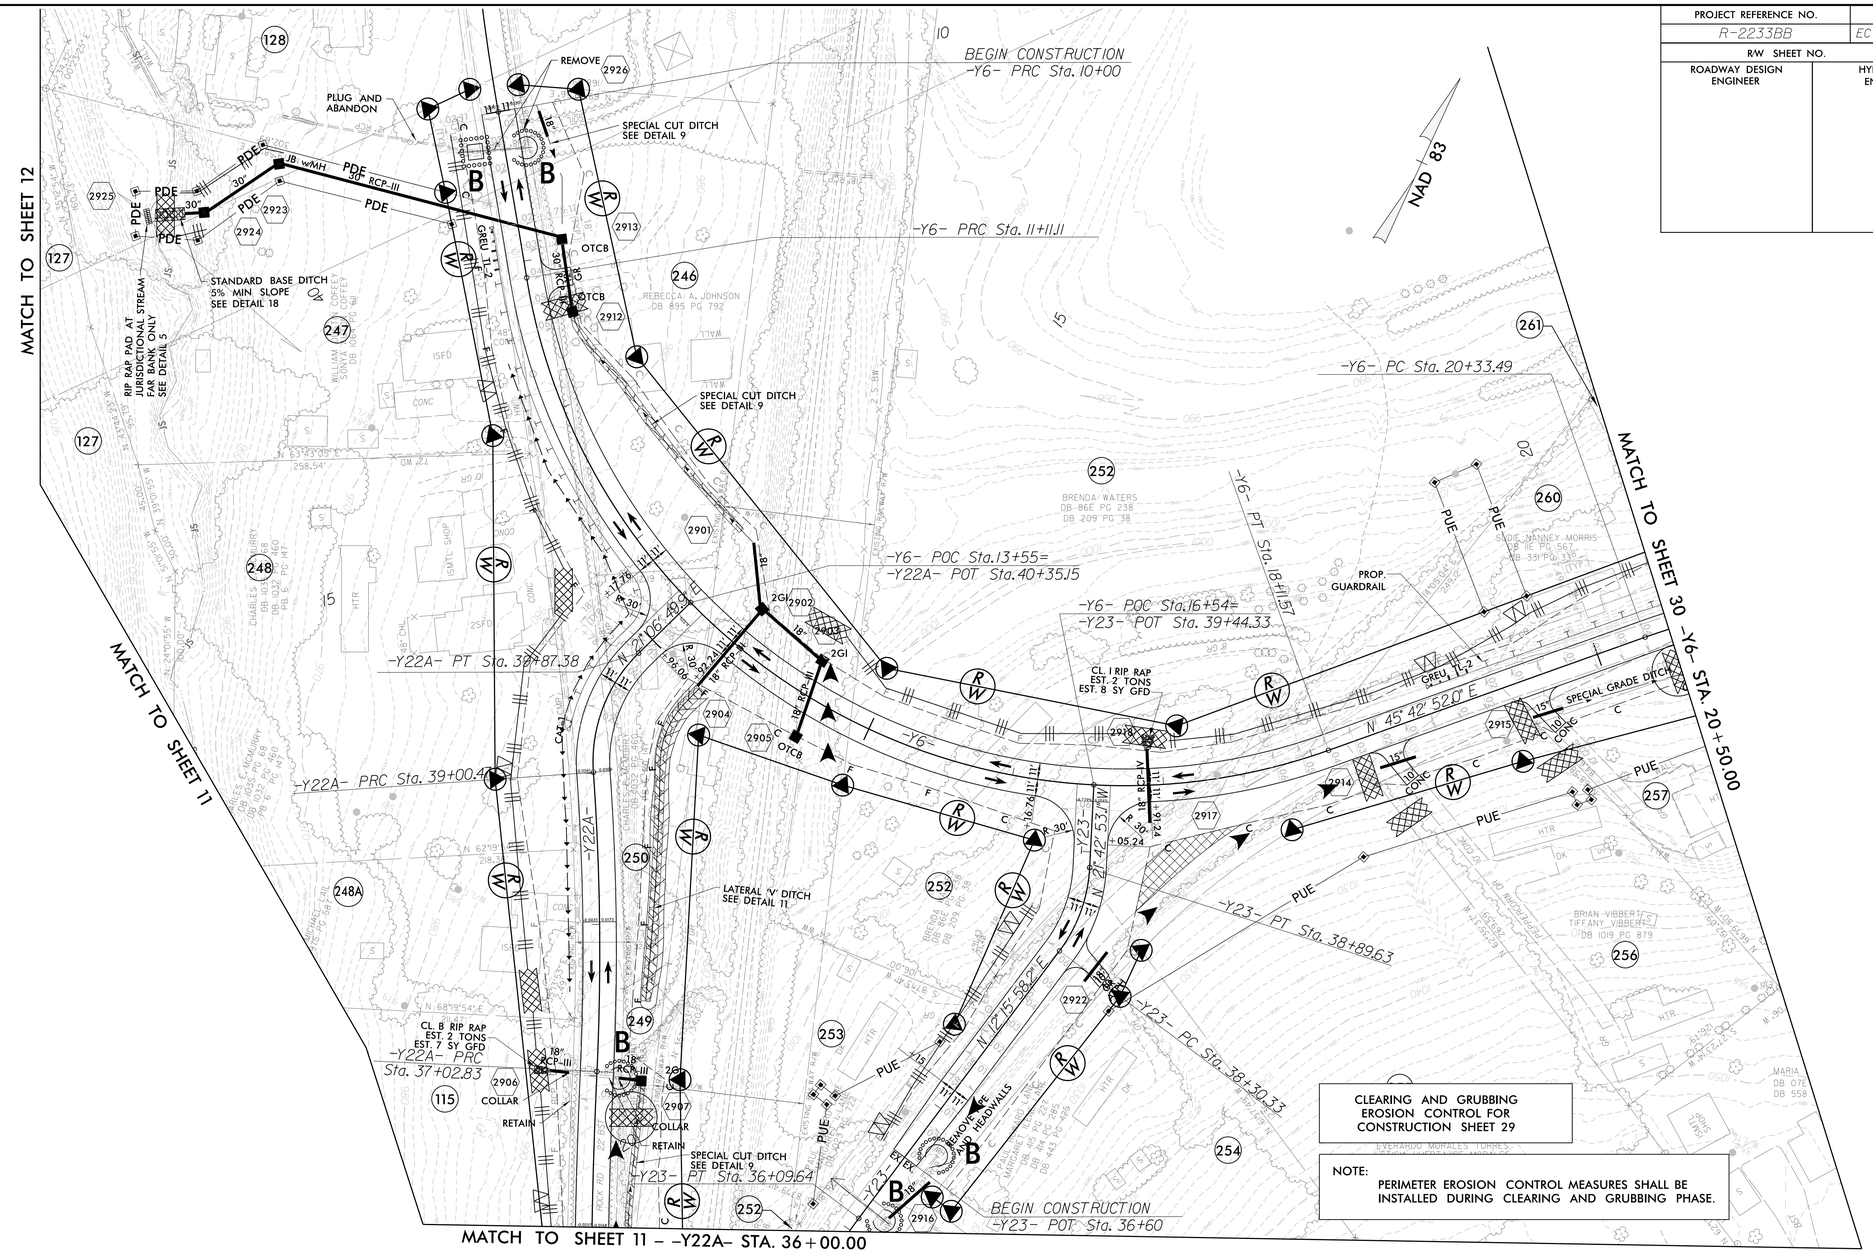

CLEARING AND GRUBBING
EROSION CONTROL FOR
CONSTRUCTION SHEET 29

NOTE:
PERIMETER EROSION CONTROL MEASURES SHALL BE INSTALLED DURING CLEARING AND GRUBBING PHASE.

SEE SHEETS 75 & 76 FOR –Y6– PROFILE
SEE SHEET 77 FOR –Y22A– PROFILE
SEE SHEET 77 FOR –Y23– PROFILE
SEE SHEETS 2D-1 THRU 2D-7 FOR DRAINAGE DETAILS

5/14/99

3/16/2020
R-2233BB_EC_PSH.dgn
5:45:16 PM