| PROJECT REFERENCE NO. | SHEET NO. |
|---|---|
| R-2233BB | EC-37/CONST.8 |
| R/W SHEET NO. | |
| ROADWAY DESIGN ENGINEER | HYDRAULICS ENGINEER |

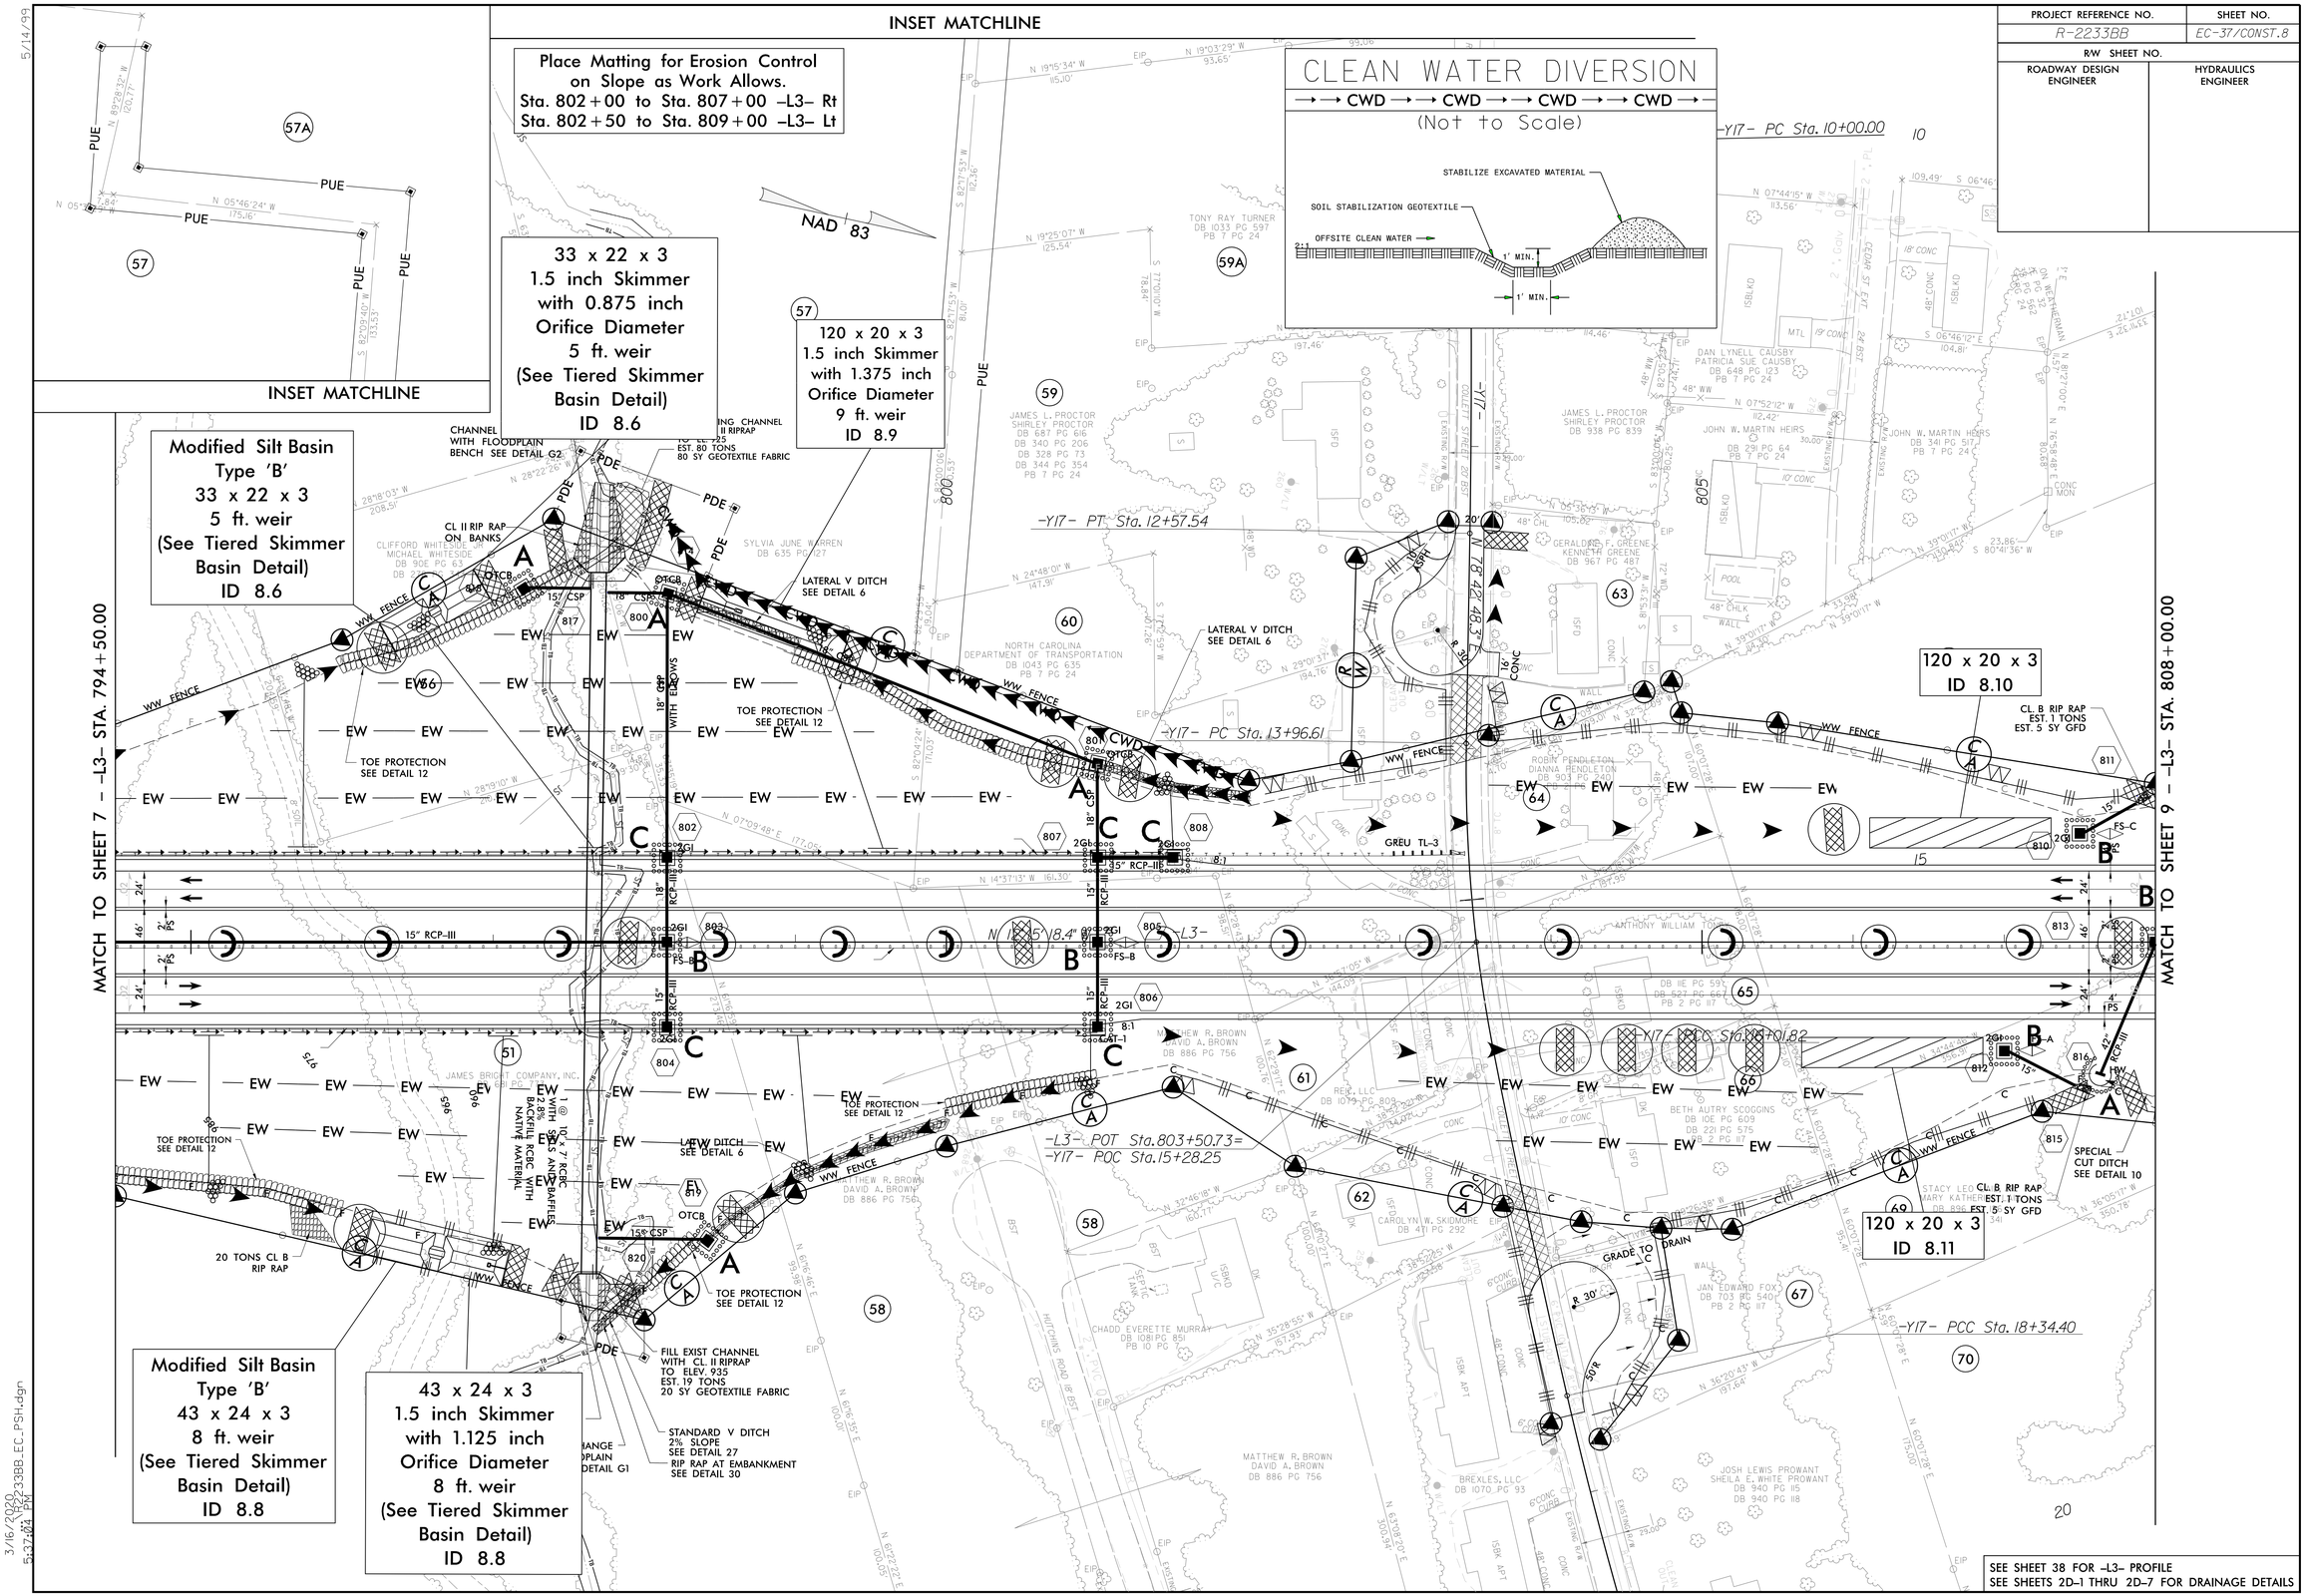


5/14/99

3/16/2020
R-2233BB_EC_PSH.dgn
5:37:04 PM