5/14/99

PROJECT REFERENCE NO.	SHEET NO.
R-2233BB	EC-52/CONST.23
R/W SHEET NO.	
ROADWAY DESIGN ENGINEER	HYDRAULICS ENGINEER

Place Matting for Erosion Control on Slope as Work Allows.
Sta. 20+50 to Sta. 21+00 –Y2– Lt
Sta. 22+00 to Sta. 23+50 –Y2– Rt
Sta. 23+00 to Sta. 28+00 –Y2– Lt

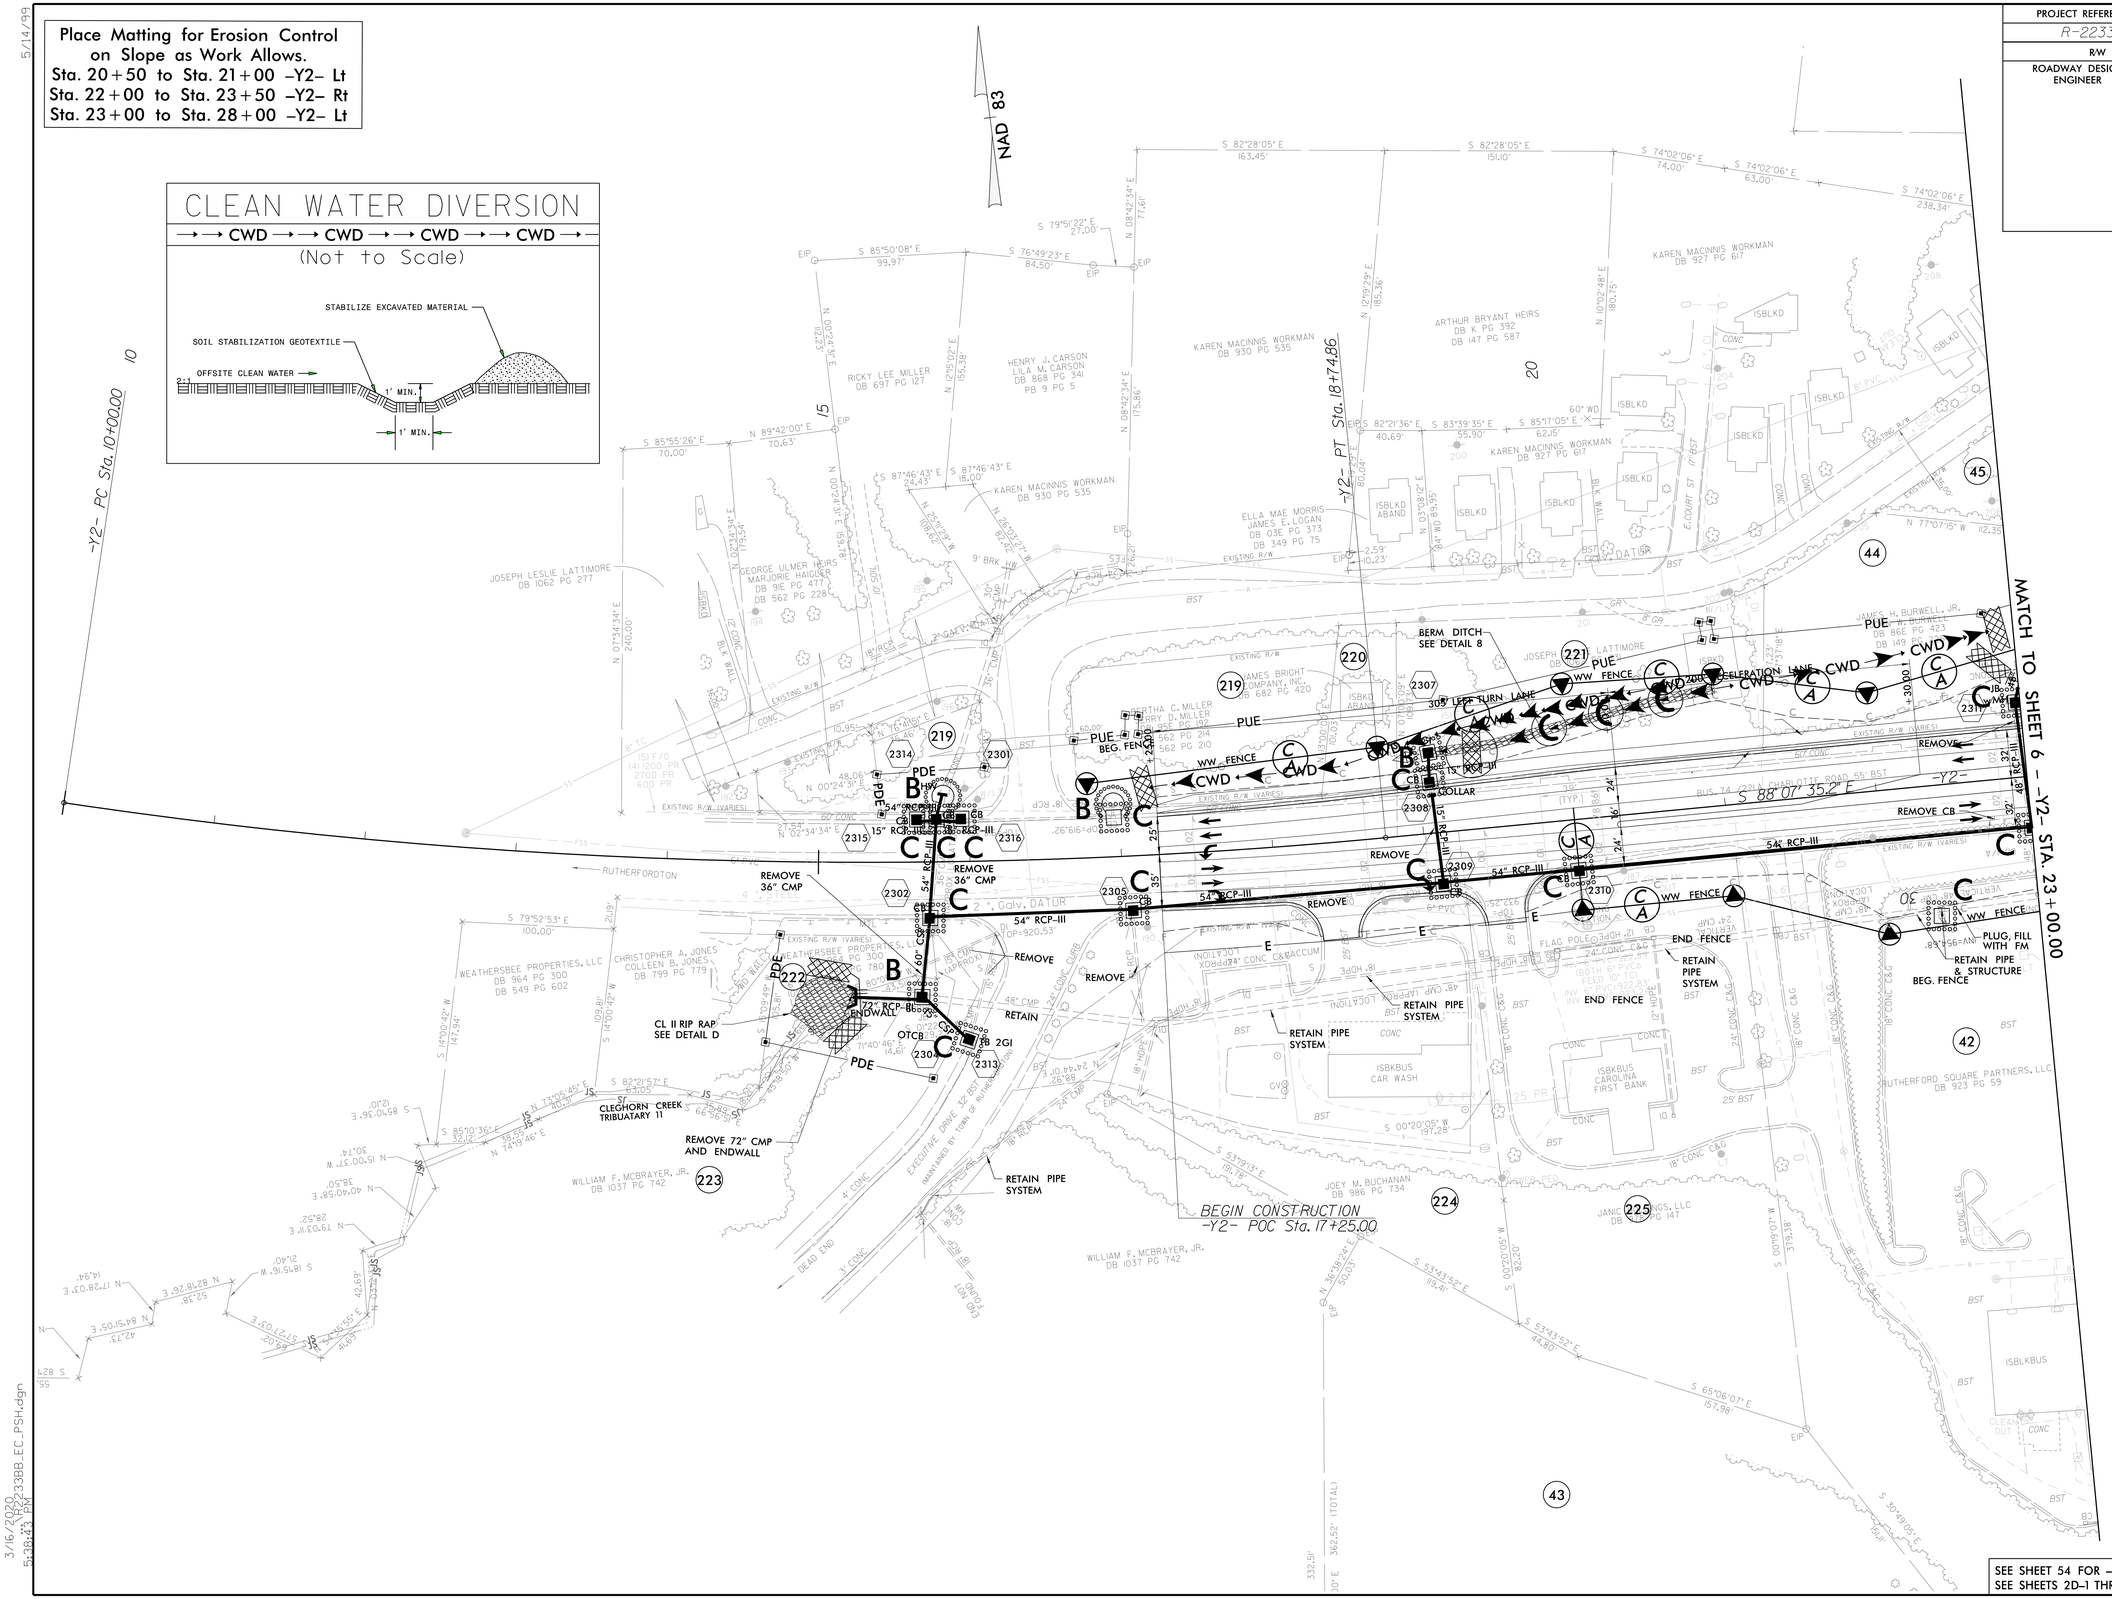

SEE SHEET 54 FOR –Y2– PROFILE
SEE SHEETS 2D–1 THRU 2D–7 FOR DRAINAGE DETAILS

ROW REV. – December 21, 2017 – Parcel 219– Added PDE line and pin (WET)
ROW REV. – December 21, 2017 – Parcel 222 – Added PDE line and pin (WET)

3/16/2020
R-2233BB_EC_PSH.dgn
5:38:23 PM