PROJECT REFERENCE NO.	SHEET NO.
R-2233BB	EC-54/CONST.25
R/W SHEET NO.	
ROADWAY DESIGN ENGINEER	HYDRAULICS ENGINEER

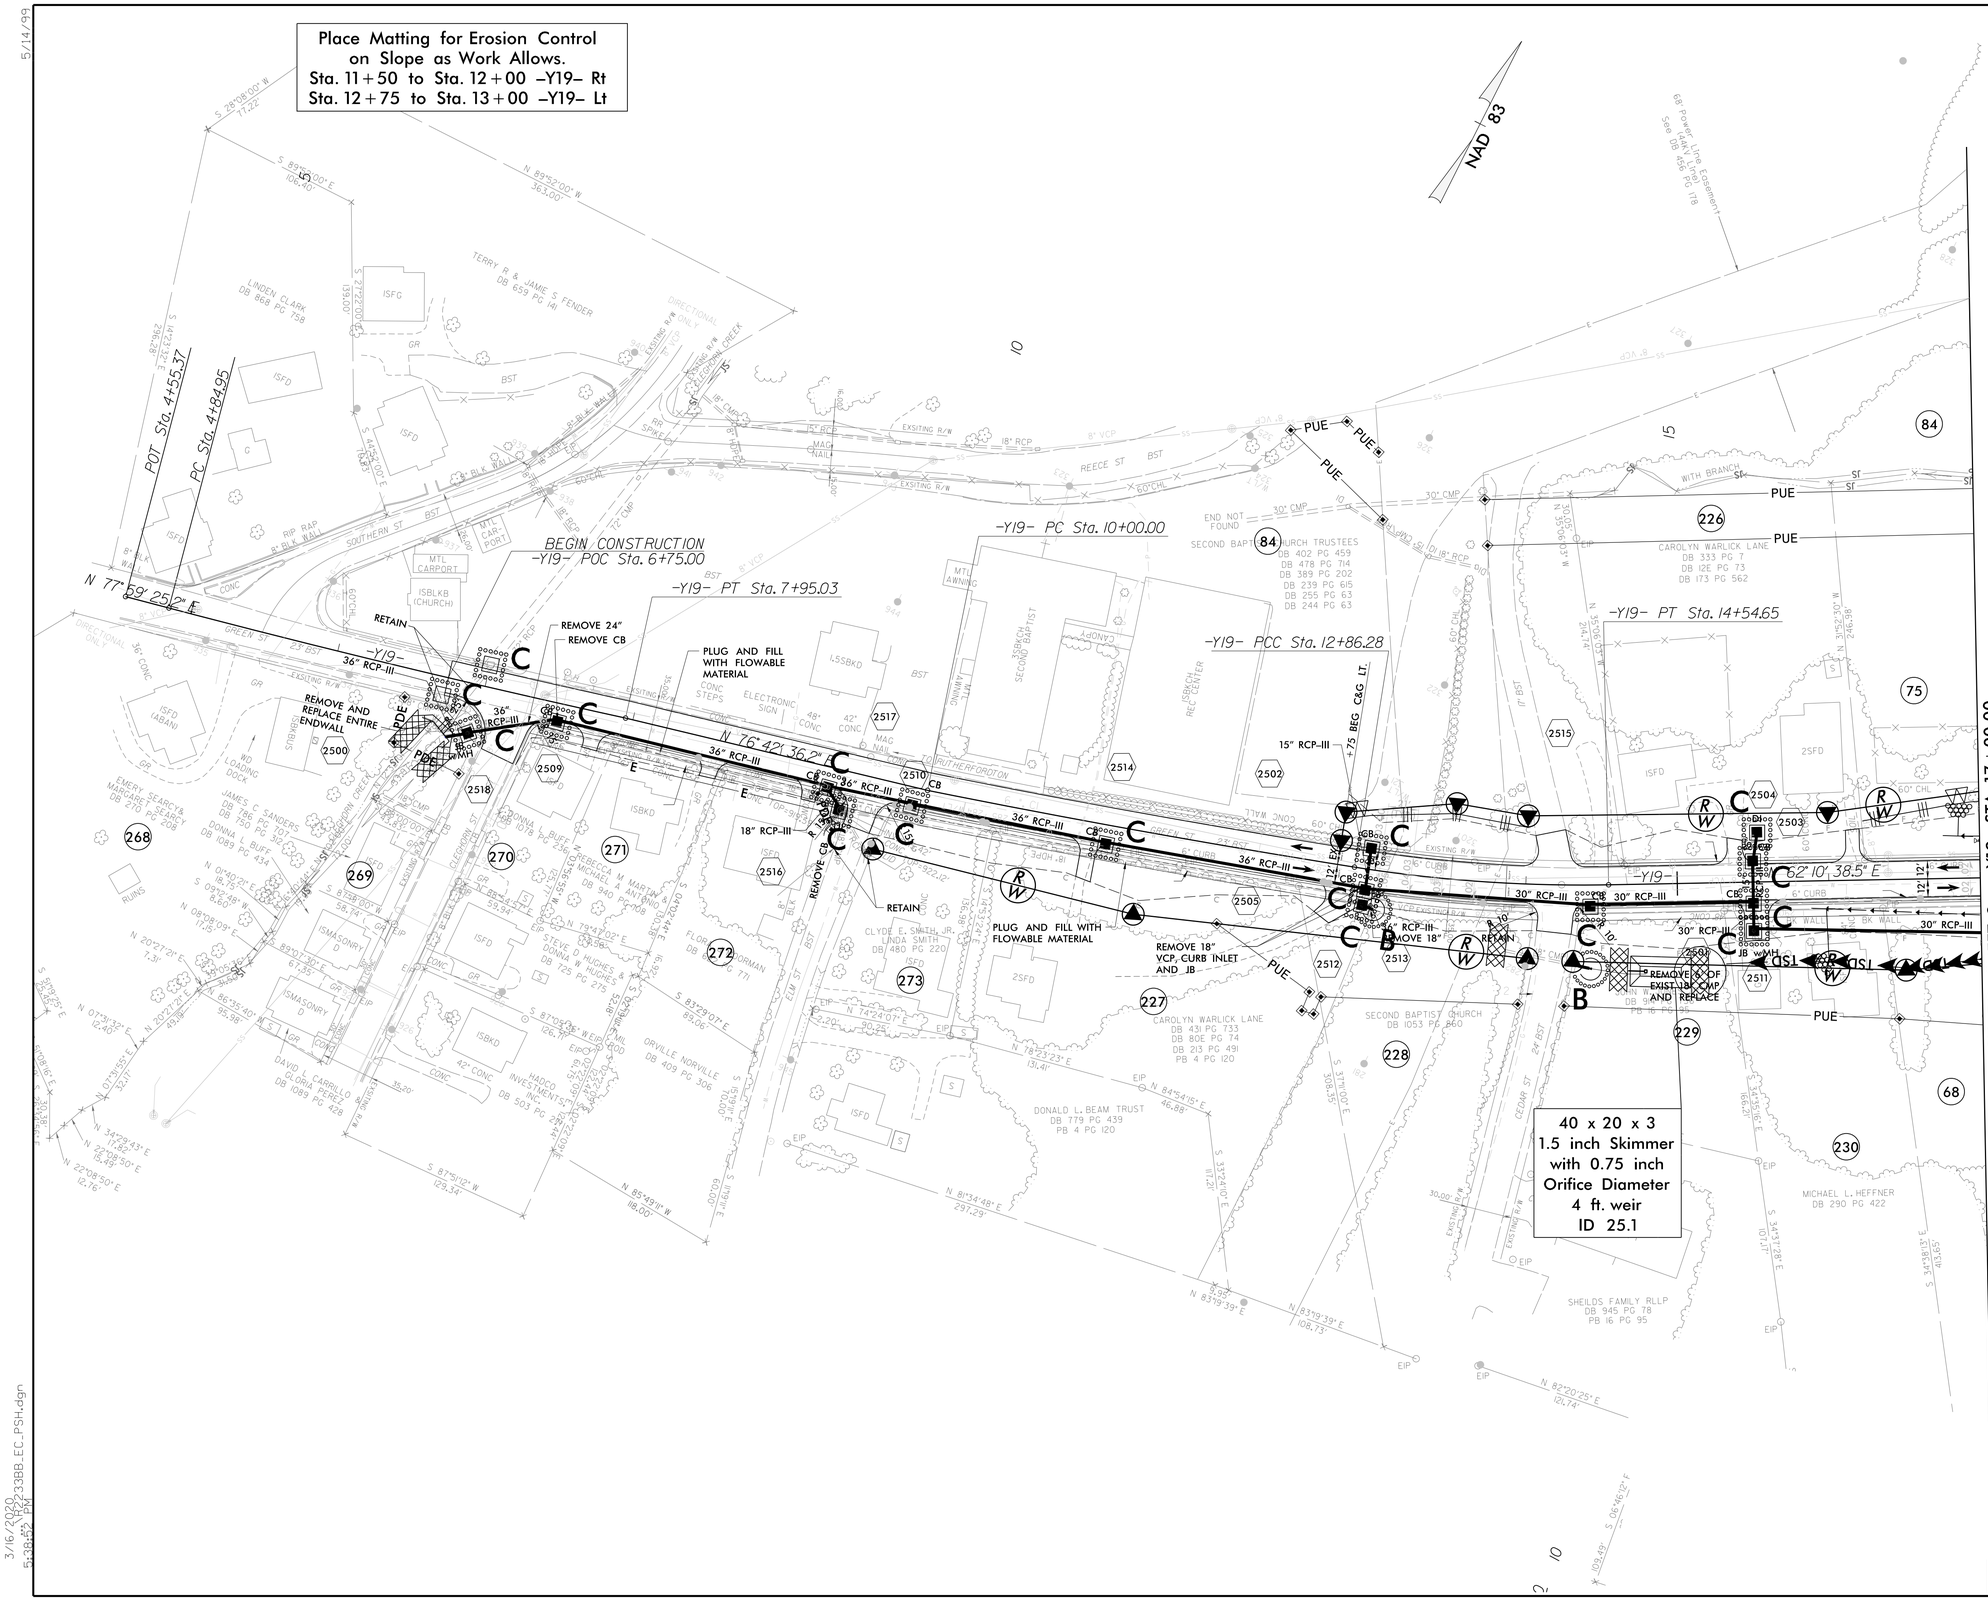

SEE SHEET 62 FOR –Y19– PROFILE
SEE SHEETS 2D–1 THRU 2D–7 FOR DRAINAGE DETAILS

ROW REV. – December 21, 2017 – Parcel 228 – Added PUE pins (WET)
ROW REV. – December 21, 2017 – Parcel 229 – Added PUE pins (WET)

5/14/99

3/16/2020
R-2233BB_EC_PSH.dgn
5:38:42 PM