DocuSign Envelope ID: 2700FD83-F678-4F3D-9D63-DD3E76DDC3AD

TIP NO.	SHEET NO.
R-2233BB	SIGN - 5AA

APPROVED: _____

DATE: _____

SEAL

NORTH CAROLINA PROFESSIONAL SEAL 17586 ENGINEER J. TODD BROOKS
B1B0A7B2C9B8AEA.
4/16/2020

DOCUMENT NOT CONSIDERED FINAL UNLESS ALL SIGNATURES COMPLETED

PAY ITEM NOTES

1. DISPOSAL OF SIGN SYSTEM, U-CHANNEL
2. DISPOSAL OF SUPPORT, U-CHANNEL
3. DISPOSAL OF SIGN, D, E, OR F
4. SIGN ERECTION, TYPE A (OVERHEAD)
5. SIGN ERECTION, TYPE B (OVERHEAD)
6. SIGN ERECTION, TYPE A (GROUND MOUNTED)
7. SIGN ERECTION, TYPE B (GROUND MOUNTED)
8. SIGN ERECTION, TYPE D, E, AND F
9. SIGN ERECTION, MILEMARKERS
10. SIGN ERECTION, RELOCATE SIGN TYPE D
11. SIGN ERECTION, RELOCATE SIGN TYPE E
12. SIGN ERECTION, RELOCATE SIGN TYPE F
13. OBJECT MARKERS (END OF ROAD) ON 7' U-CHANNEL POSTS

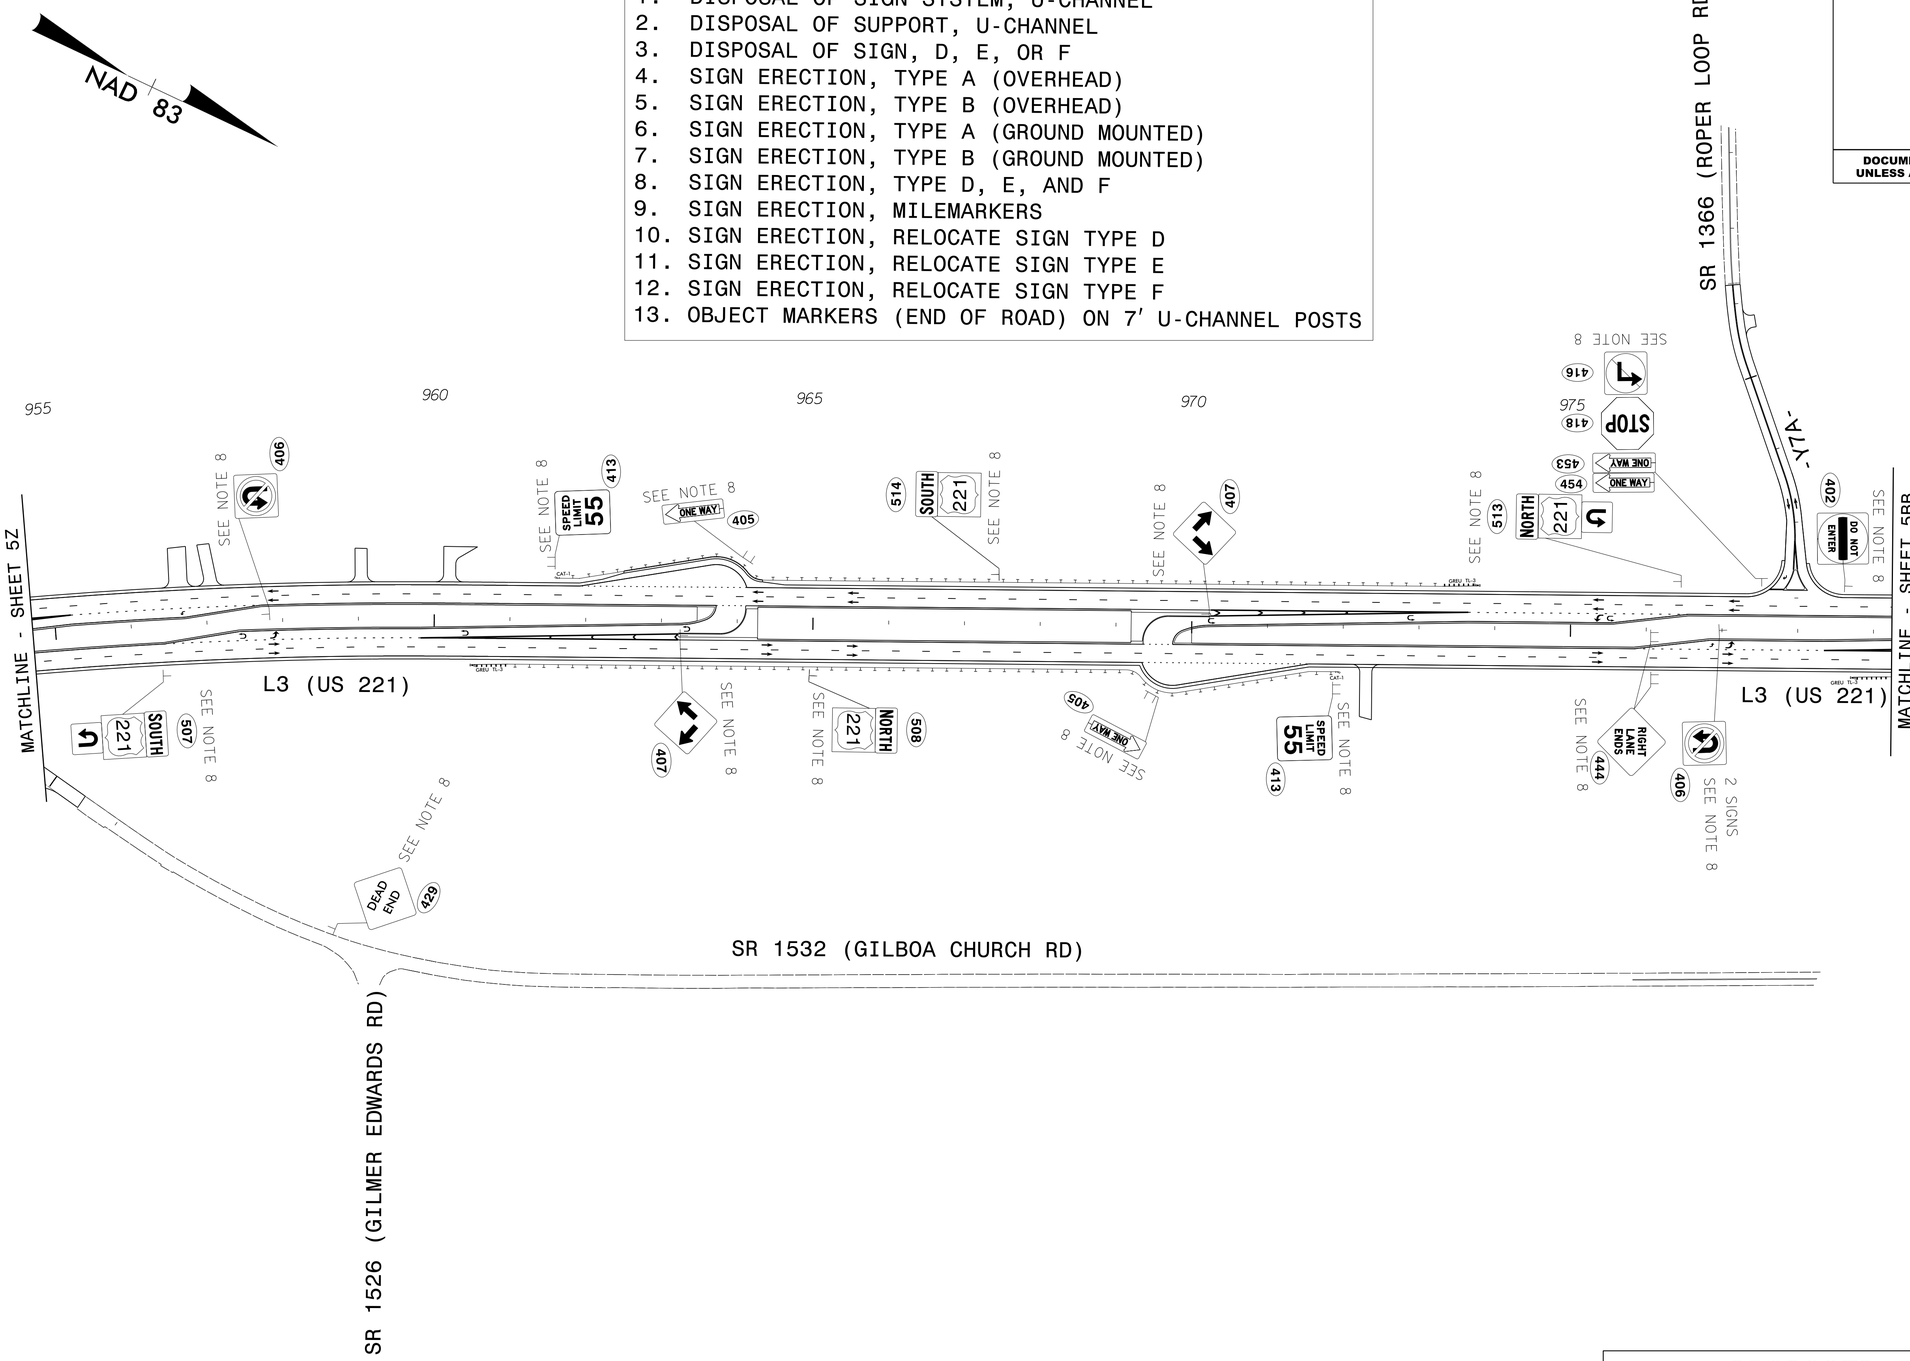

Dewberry

2610 WYCLIFF ROAD
RALEIGH, NC 27607
SUITE 410
PHONE: 919.881.9939
NC COA No. F-0929

PROPOSED SIGNS

16-APR-2020 14:23
\\RAVENROCK\Projects\50075420\CAD\Civil\R-2233BB\Traffic\Signing\Plans\R2233BB-SIGN-5AA.dgn
abeshears AT PCOAT3U