PROJECT REFERENCE NO.	SHEET NO.
R-2233BB	UO-2
THIS SHEET CORRESPONDS TO RDY- 4	

UTILITIES BY OTHERS

ALL PROPOSED UTILITY WORK SHOWN ON THIS SHEET WILL BE DONE BY OTHERS. NO PAYMENT WILL BE MADE TO THE CONTRACTOR FOR PROPOSED UTILITY WORK SHOWN ON THIS SHEET.

REVISIONS

ROW REV. - April 17, 2019 - Parcels 1 & 2 - Revised R/W line (WET)
ROW REV. - June 7, 2019 - Parcels 3 & 280 - Combined Parcels 3 & 280. (WET)
ROW REV. - June 7, 2019 - Parcels 1 & 279 - Combined Parcels 1 & 279. (WET)
ROW REV. - June 7, 2019 - Parcels 5 & 13 - Combined Parcels 5 & 13. (WET)

ROW REV. - April 16, 2018 - Parcel 1 - Added R/W line (WET)
ROW REV. - April 16, 2018 - Parcel 2 - Added R/W line (WET)
ROW REV. - April 16, 2018 - Parcel 5 - Added R/W line (WET)
ROW REV. - April 16, 2018 - Parcel 13 - Added R/W line (WET)
ROW REV. - April 16, 2018 - Parcel 3 - Added R/W line (WET)
ROW REV. - April 16, 2018 - Parcel 4 - Revised R/W line (WET)
ROW REV. - October 22, 2018 - Parcel 2 - Revised R/W tie (WET)
ROW REV. - October 22, 2018 - Parcel 13 - Revised R/W tie (WET)
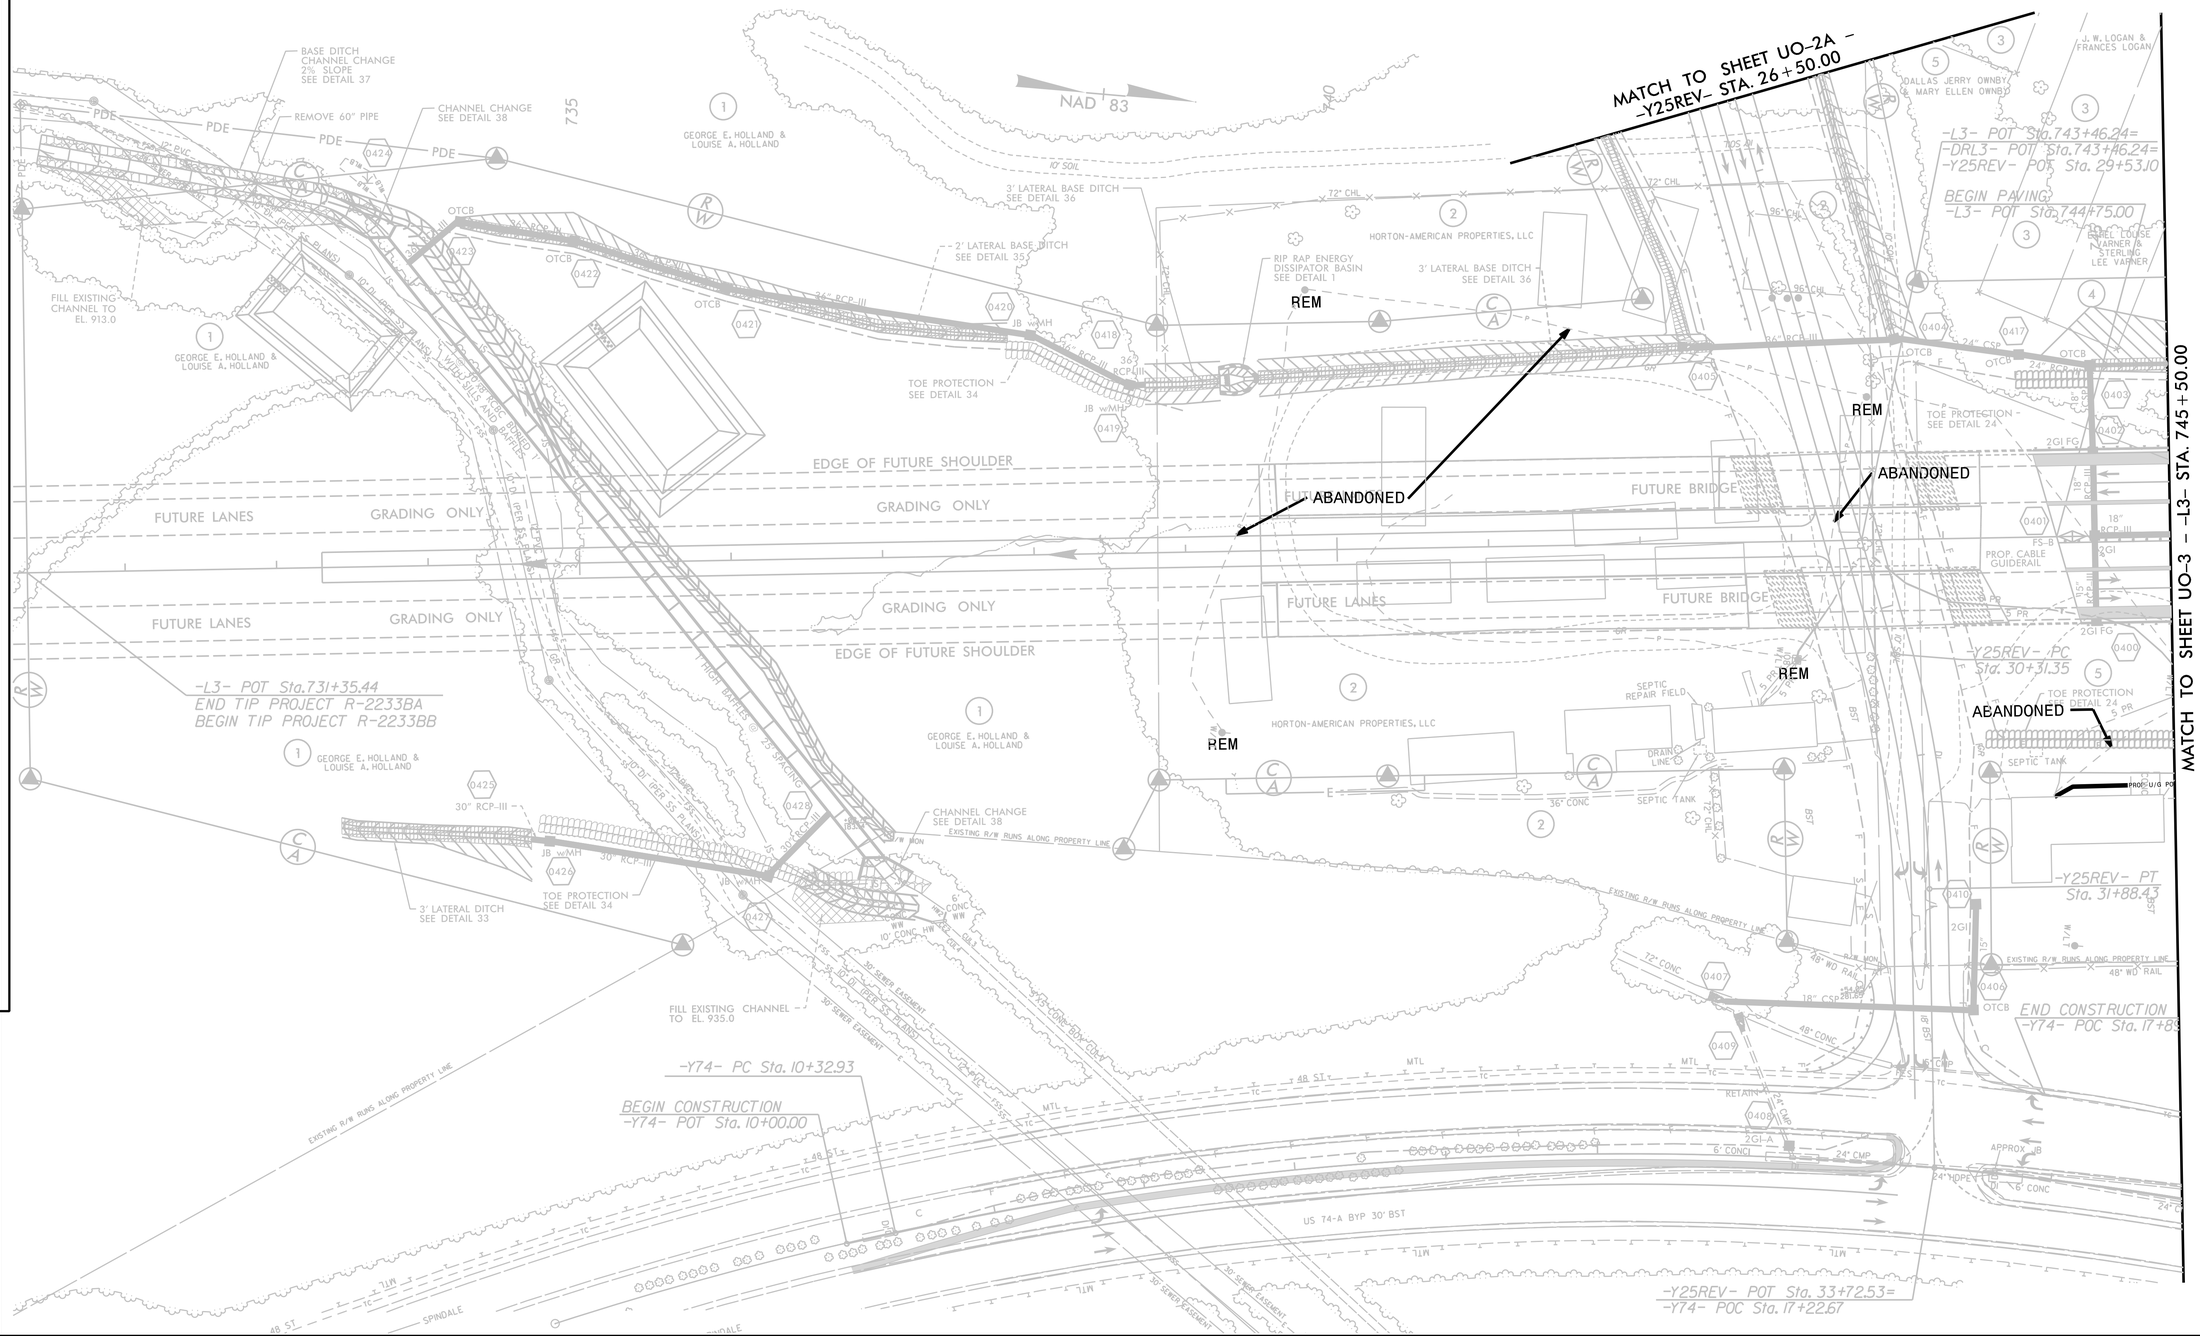
5/14/99