DocuSign Envelope ID: AC2C45D7-8E88-4479-B2B5-CED04E756AF5

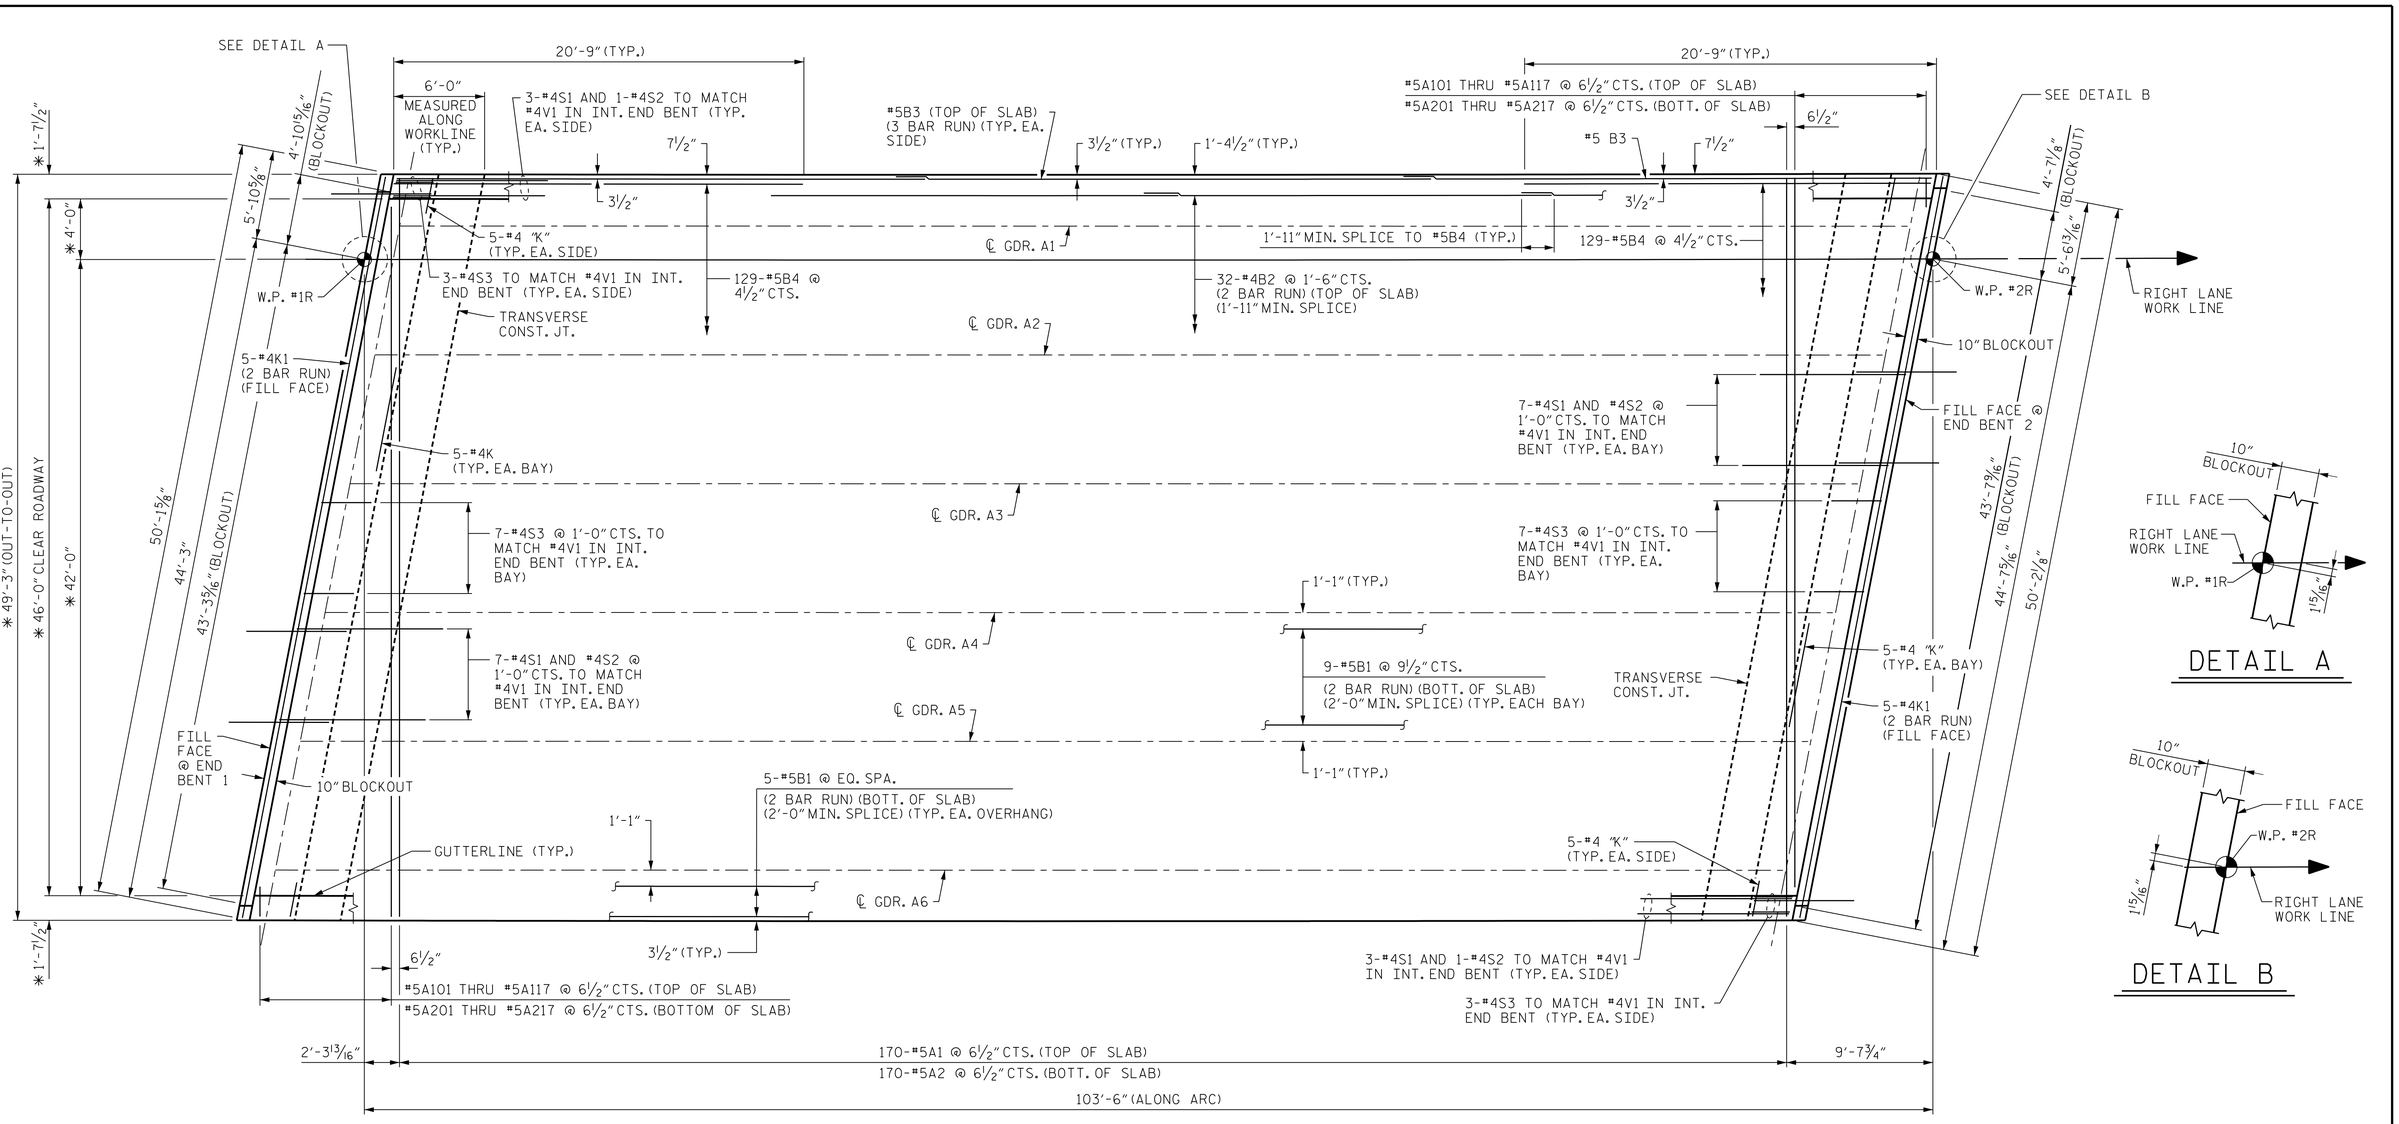

PLAN OF SPAN A

"A" BARS TO BE PLACED PERPENDICULAR TO AND ALONG LONG CHORD

DETAIL A

DETAIL B

✱ RADIAL DIMENSIONS

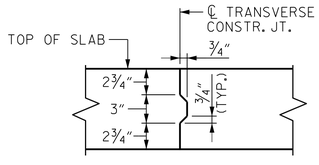

TRANSVERSE CONSTRUCTION JOINT

REINFORCING STEEL IN SLAB NOT SHOWN.

LONGITUDINAL REINFORCING STEEL SHALL BE CONTINUOUS THROUGH JOINT

NOTES:

FOR LAP LENGTHS NOT SHOWN, SEE "SUPERSTRUCTURE BILL OF MATERIALS" SHEET.

STEEL INTERMEDIATE DIAPHRAGMS NOT SHOWN FOR CLARITY. FOR LOCATIONS, SEE "FRAMING PLAN" SHEET.

PROJECT NO. R-2233BB

RUTHERFORD COUNTY

STATION: 774+41.49 -L3-

DESIGNED BY:	C. CORMAN	DATE :	JUNE 2019
DRAWN BY:	K. WHITE	DATE :	JUNE 2019
CHECKED BY:	J. BORUTA	DATE :	JULY 2019
DESIGN ENGINEER OF RECORD:	J. DOUGHTY	DATE :	NOV 2019

MODJESKI and MASTERS
Experience great bridges.
333 FAYETTEVILLE STREET, SUITE 500
RALEIGH, NC 27601
NC LICENSE NO. C-2979

DOCUMENT NOT CONSIDERED FINAL UNLESS ALL SIGNATURES COMPLETED

NORTH CAROLINA PROFESSIONAL SEAL 032967 ENGINEER JASON R. DOUGHTY
4/22/2020
DocuSigned by: Jason R Doughty 5F73FA2DEA974E8...

STATE OF NORTH CAROLINA
DEPARTMENT OF TRANSPORTATION
RALEIGH
SUPERSTRUCTURE
PLAN OF SPAN A

REVISIONS						SHEET NO.
NO.	BY:	DATE:	NO.	BY:	DATE:	S2-9
1			3			TOTAL SHEETS
2			4			28

STR. #2

4/22/2020
402.017.R2233BB.SMU.S1.800661.DGN