DocuSign Envelope ID: 8A191430-618C-4D61-8C78-DF0ED142B875

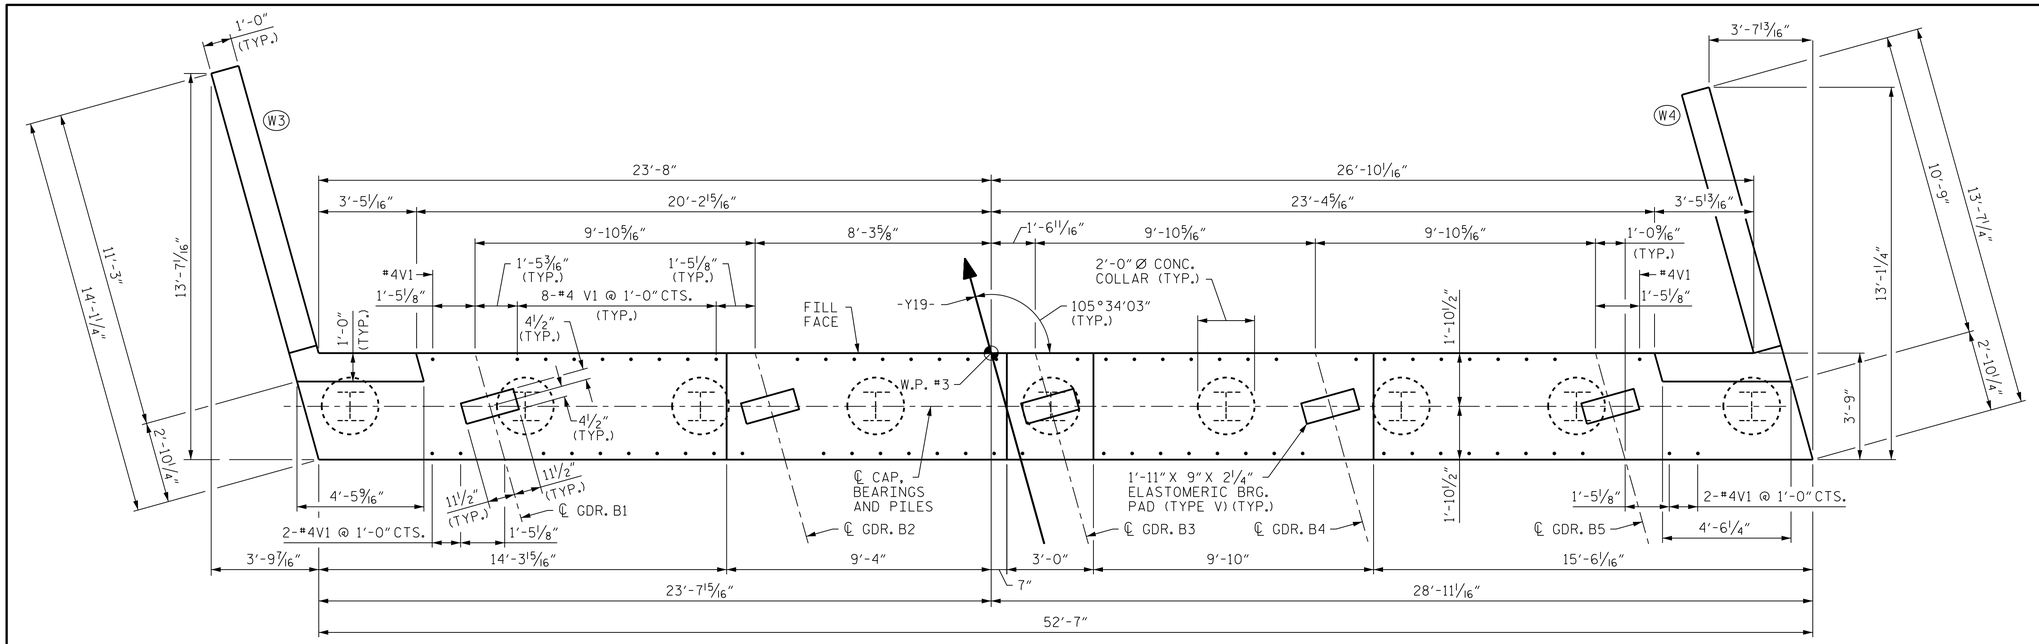

PLAN

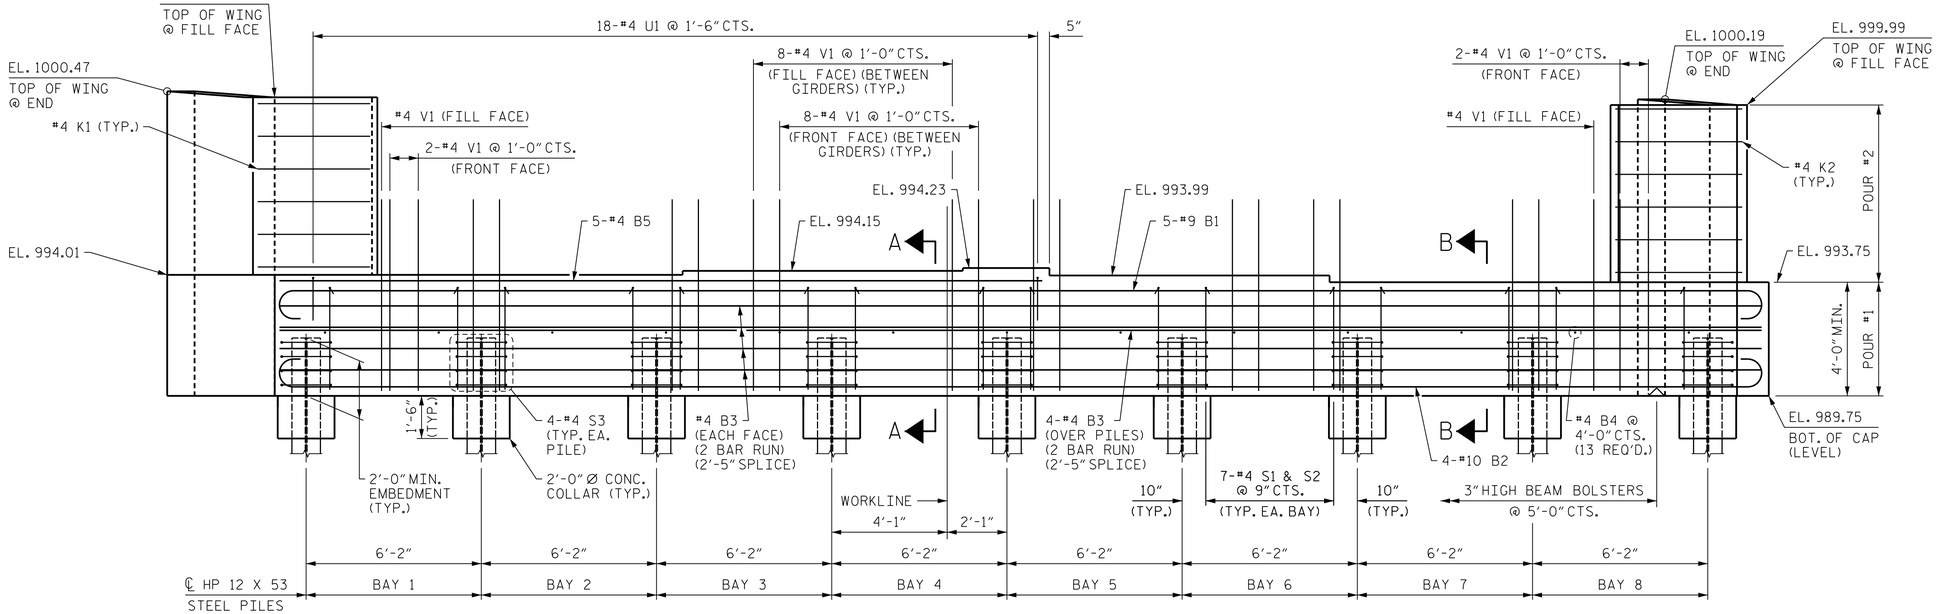

ELEVATION

FOR SECTIONS A-A AND B-B, SEE SHEET 3 OF 3.

NOTES:

THE TOP SURFACE OF THE END BENT CAP AND WINGS, EXCEPT TO THE BEARING AREA, SHALL BE RAKED TO A DEPTH OF 1/4".

PROJECT NO. R-2233BB

RUTHERFORD COUNTY

STATION: 20+88.94 -Y19-

SHEET 1 OF 3

STATE OF NORTH CAROLINA
DEPARTMENT OF TRANSPORTATION
RALEIGH

SUBSTRUCTURE

END BENT 2

STR. #3

REVISIONS						SHEET NO.
NO.	BY:	DATE:	NO.	BY:	DATE:	S3-28
1			3			TOTAL SHEETS
2			4			34

DESIGNED BY:	C. CORMAN	DATE : JULY 2019
DRAWN BY:	K. WHITE	DATE : JULY 2019
CHECKED BY:	J. BORUTA	DATE : AUG 2019
DESIGN ENGINEER OF RECORD:	J. DOUGHTY	DATE : NOV 2019

MODJESKI and MASTERS
Experience great bridges.
333 FAYETTEVILLE STREET, SUITE 500
RALEIGH, NC 27601
NC LICENSE NO. C-2979

DOCUMENT NOT CONSIDERED FINAL UNLESS ALL SIGNATURES COMPLETED

NORTH CAROLINA PROFESSIONAL SEAL 032967 ENGINEER JASON R. DOUGHTY
4/23/2020
DocuSigned by: Jason R Doughty
5F73FA2DEA974E8...

4/22/2020
403_055_R2233BB_SMU_E21_800662.dgn