PROJECT REFERENCE NO.		SHEET NO.
2022CPT.14.07.10881		1
STATE PROJECT	F.A. PROJECT NO.	DESCRIPTION

TRANSYLVANIA COUNTY

TIP PROJECT: N/A

CONTRACT: C204681

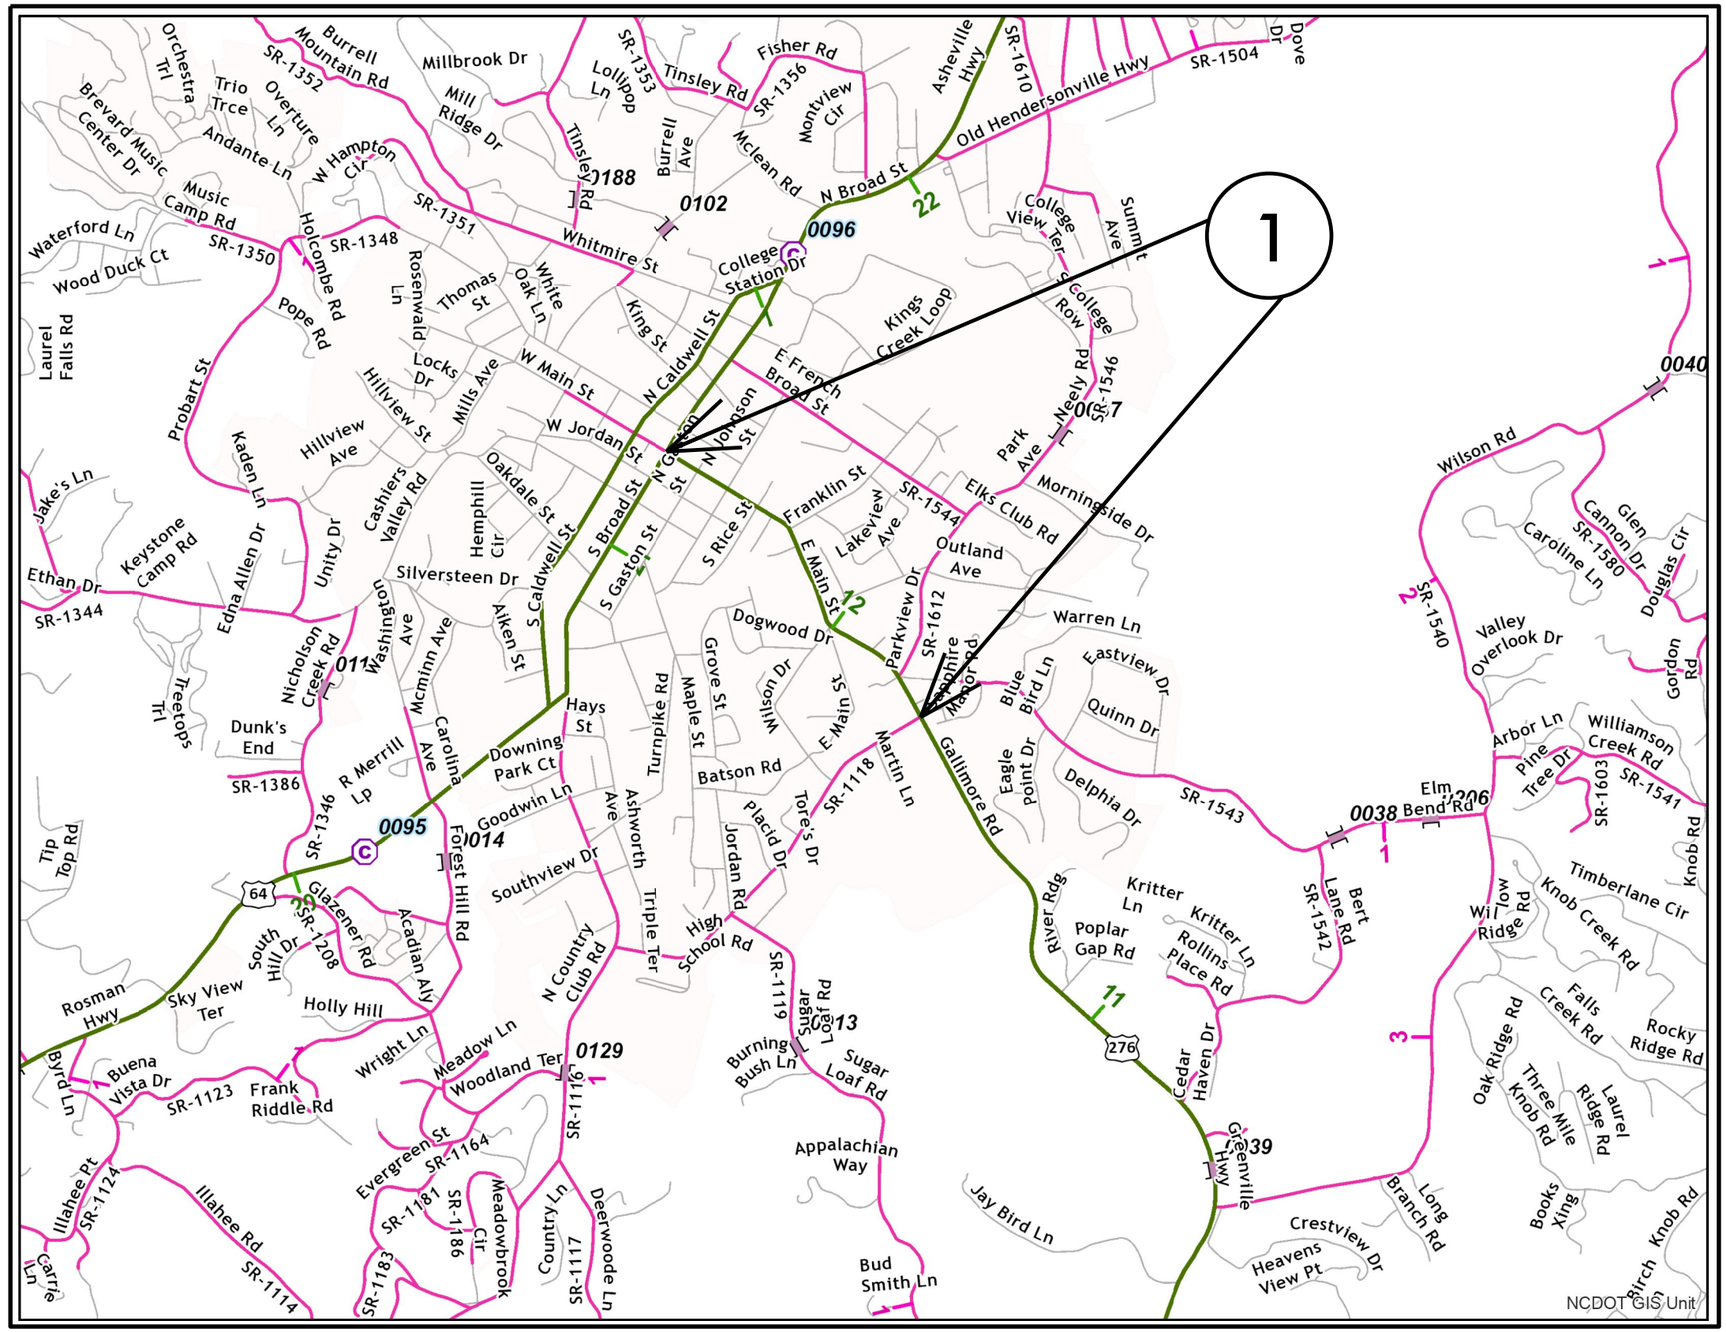

MAP 1

BEG

END