PROJECT REFERENCE NO.		SHEET NO.
2022CPT.14.07.20881		5
STATE PROJECT	F.A. PROJECT NO.	DESCRIPTION

TRANSYLVANIA COUNTY

TIP PROJECT: N/A

CONTRACT: C204681

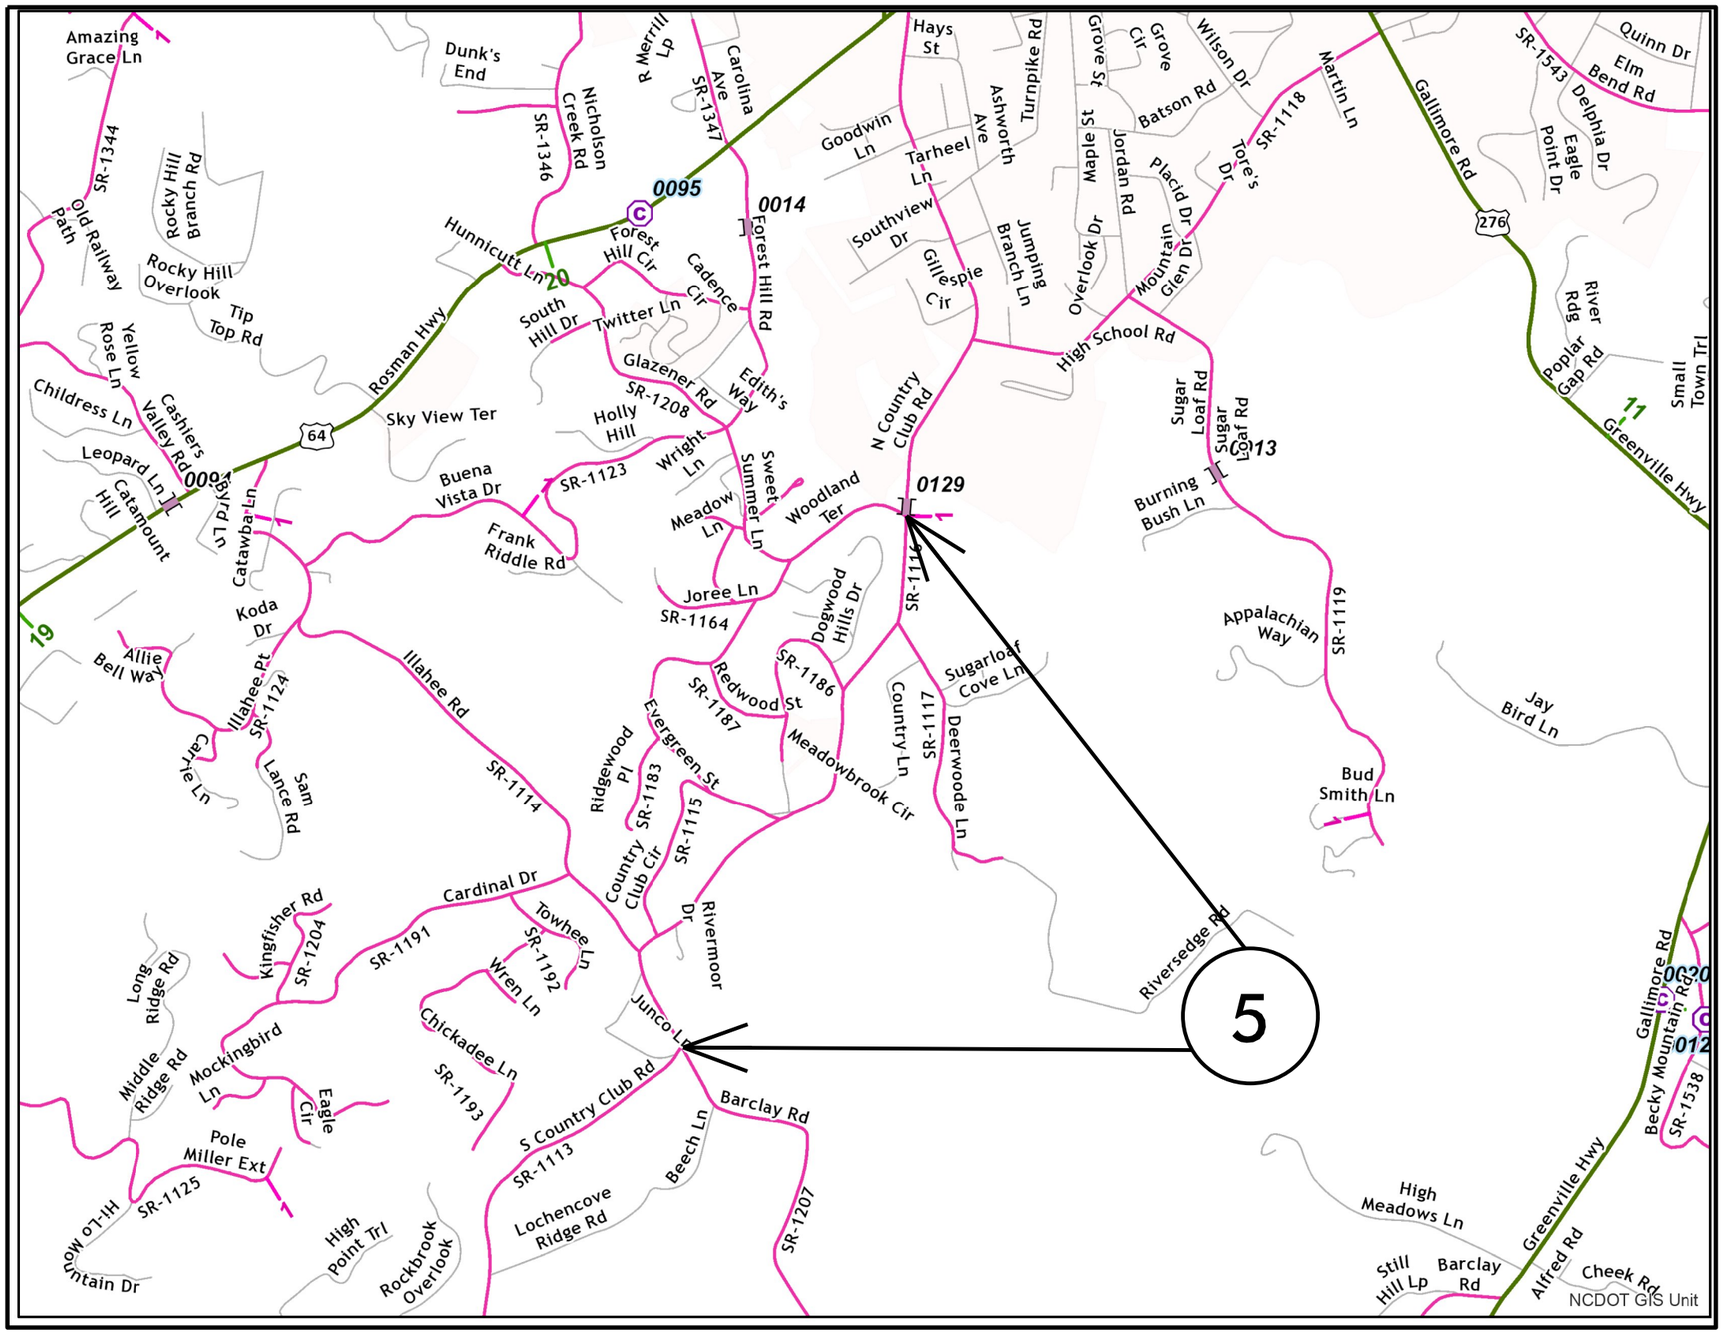

MAP 5

BEG

END