PROJECT REFERENCE NO.	SHEET NO.
B-5624	EC-06/CONST.2B-1
R/W SHEET NO.	
ROADWAY DESIGN ENGINEER	HYDRAULICS ENGINEER

NOTE:
UTILIZE SPECIAL STILLING BASIN(S) AS STILLING BASIN WHERE APPLICABLE.

IMPERVIOUS DIKE MAY BE MODIFIED AND/OR ELIMINATED AS DIRECTED.

Place Matting for Erosion Control on Slope as Work Allows.
Sta. 11+25 to Sta. 11+55 –LDET– RT
Sta. 15+00 to Sta. 15+80 –LDET– RT
Sta. 17+50 to Sta. 20+00 –LDET– RT

DETOUR
EROSION CONTROL FOR CONSTRUCTION SHEET 2B-1

NOTE: UTILIZE COIR FIBER MATTING ADJACENT TO WETLANDS/JURISDICTIONAL AREAS, AND AS DIRECTED.

7:25AM 3/18/2017

DETAIL #1
LATERAL BASE CHANNEL
(Not to Scale)

FROM STA. 13+00 TO STA. 17+20 –LDET– RT

DETAIL #2
SPECIAL LATERAL 'V' DITCH
(Not to Scale)

FROM STA. 14+00 TO STA. 16+40 –LDET– LT
FROM STA. 17+50 TO STA. 20+00 –LDET– LT

DETAIL #3
BANK STABILIZATION
(Not to Scale)
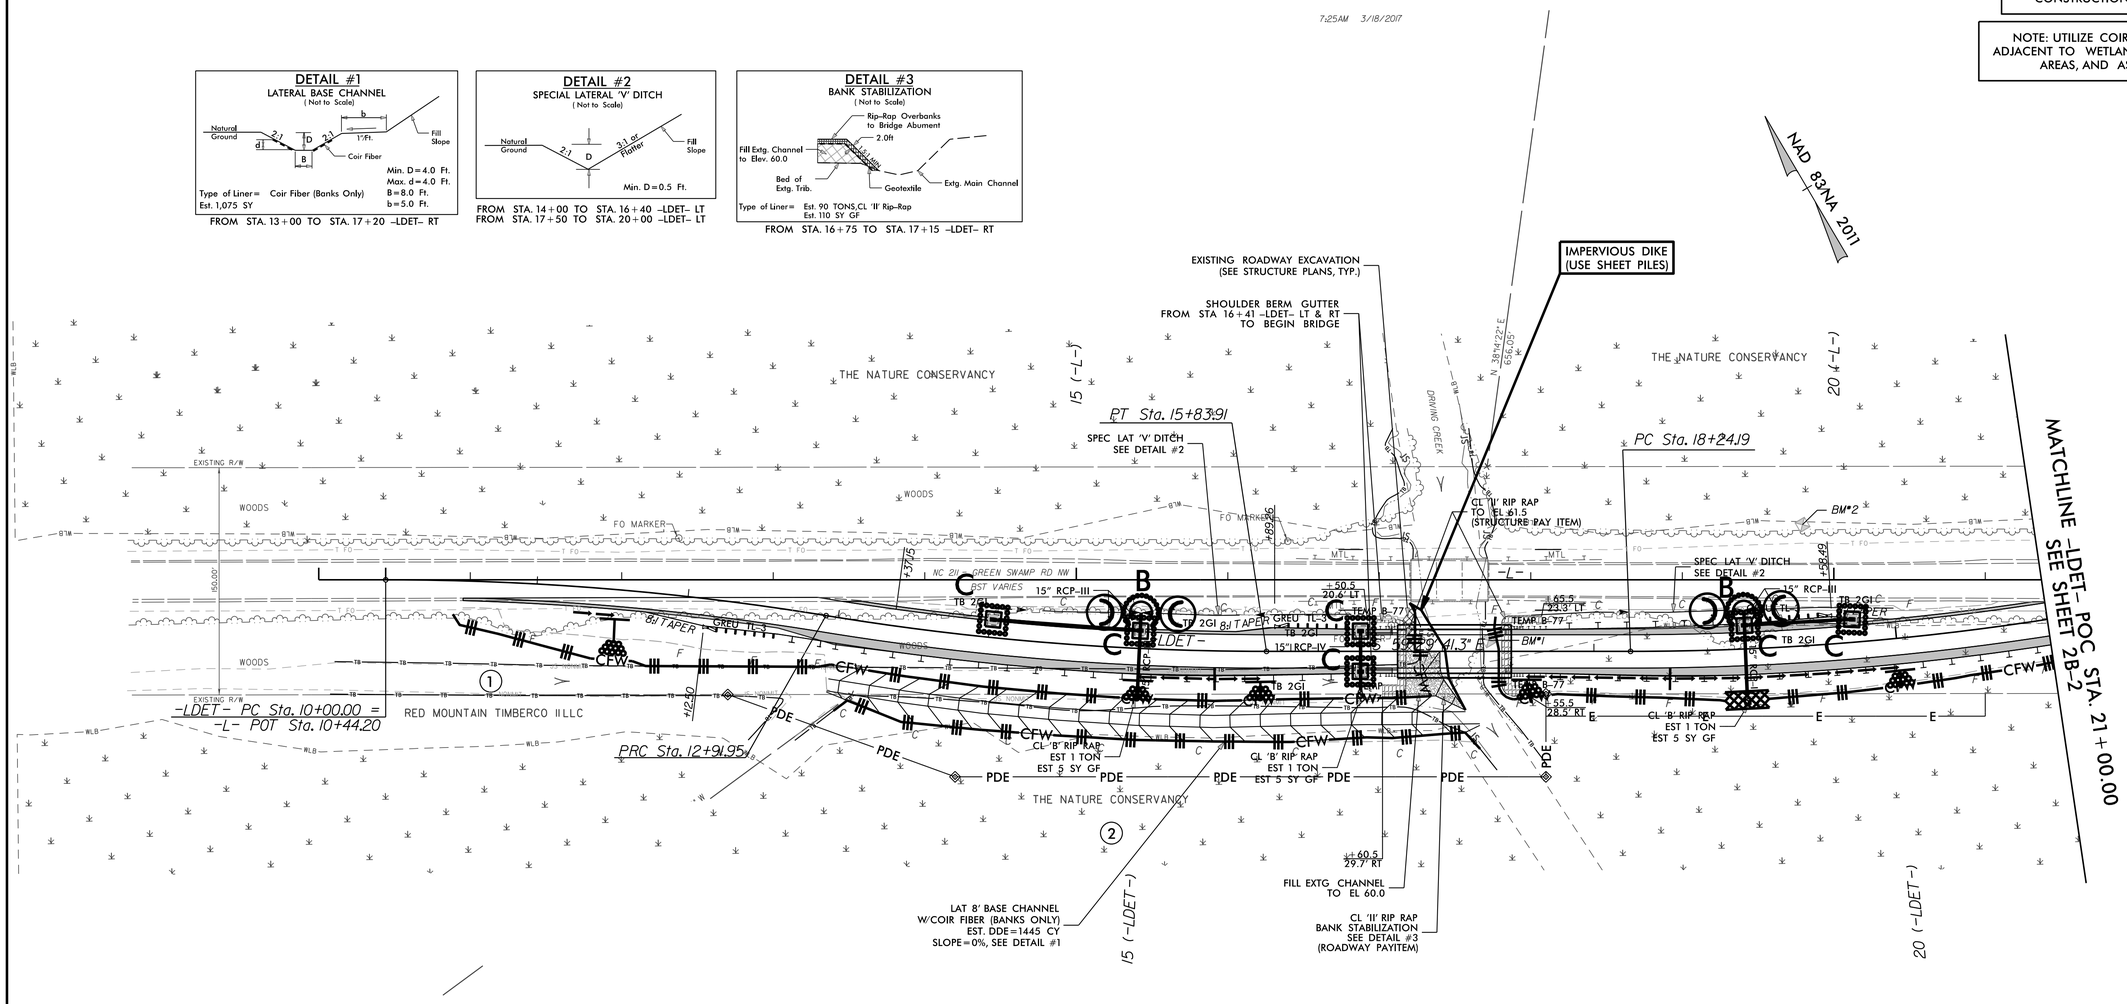
FROM STA. 16+75 TO STA. 17+15 –LDET– RT