DocuSign Envelope ID: 2787A32D-9CEE-485D-B363-8EBFC7FBCA5E

8/17/99

DETAIL C
SPECIAL LATERAL 'V' DITCH
(Not to Scale)

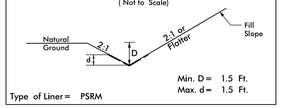

–Y– FROM STA. 10+30 TO STA. 12+18 LT
–Y– FROM STA. 12+58 TO STA. 13+50 LT

STV 100 Years
STV Engineers, Inc.
900 West Trade St., Suite 715
Charlotte, NC 28202
NC License Number F-0991

PROJECT REFERENCE NO.	SHEET NO.
B-5813	8
R/W SHEET NO.	

ROADWAY DESIGN ENGINEER
NORTH CAROLINA PROFESSIONAL SEAL 039234 ENGINEER NIKKI T. HONEYCUTT 7/9/2021

HYDRAULICS ENGINEER
NORTH CAROLINA PROFESSIONAL SEAL 029388 ENGINEER EDWARD J. VANCE 7/9/2021

DOCUMENT NOT CONSIDERED FINAL UNLESS ALL SIGNATURES COMPLETED

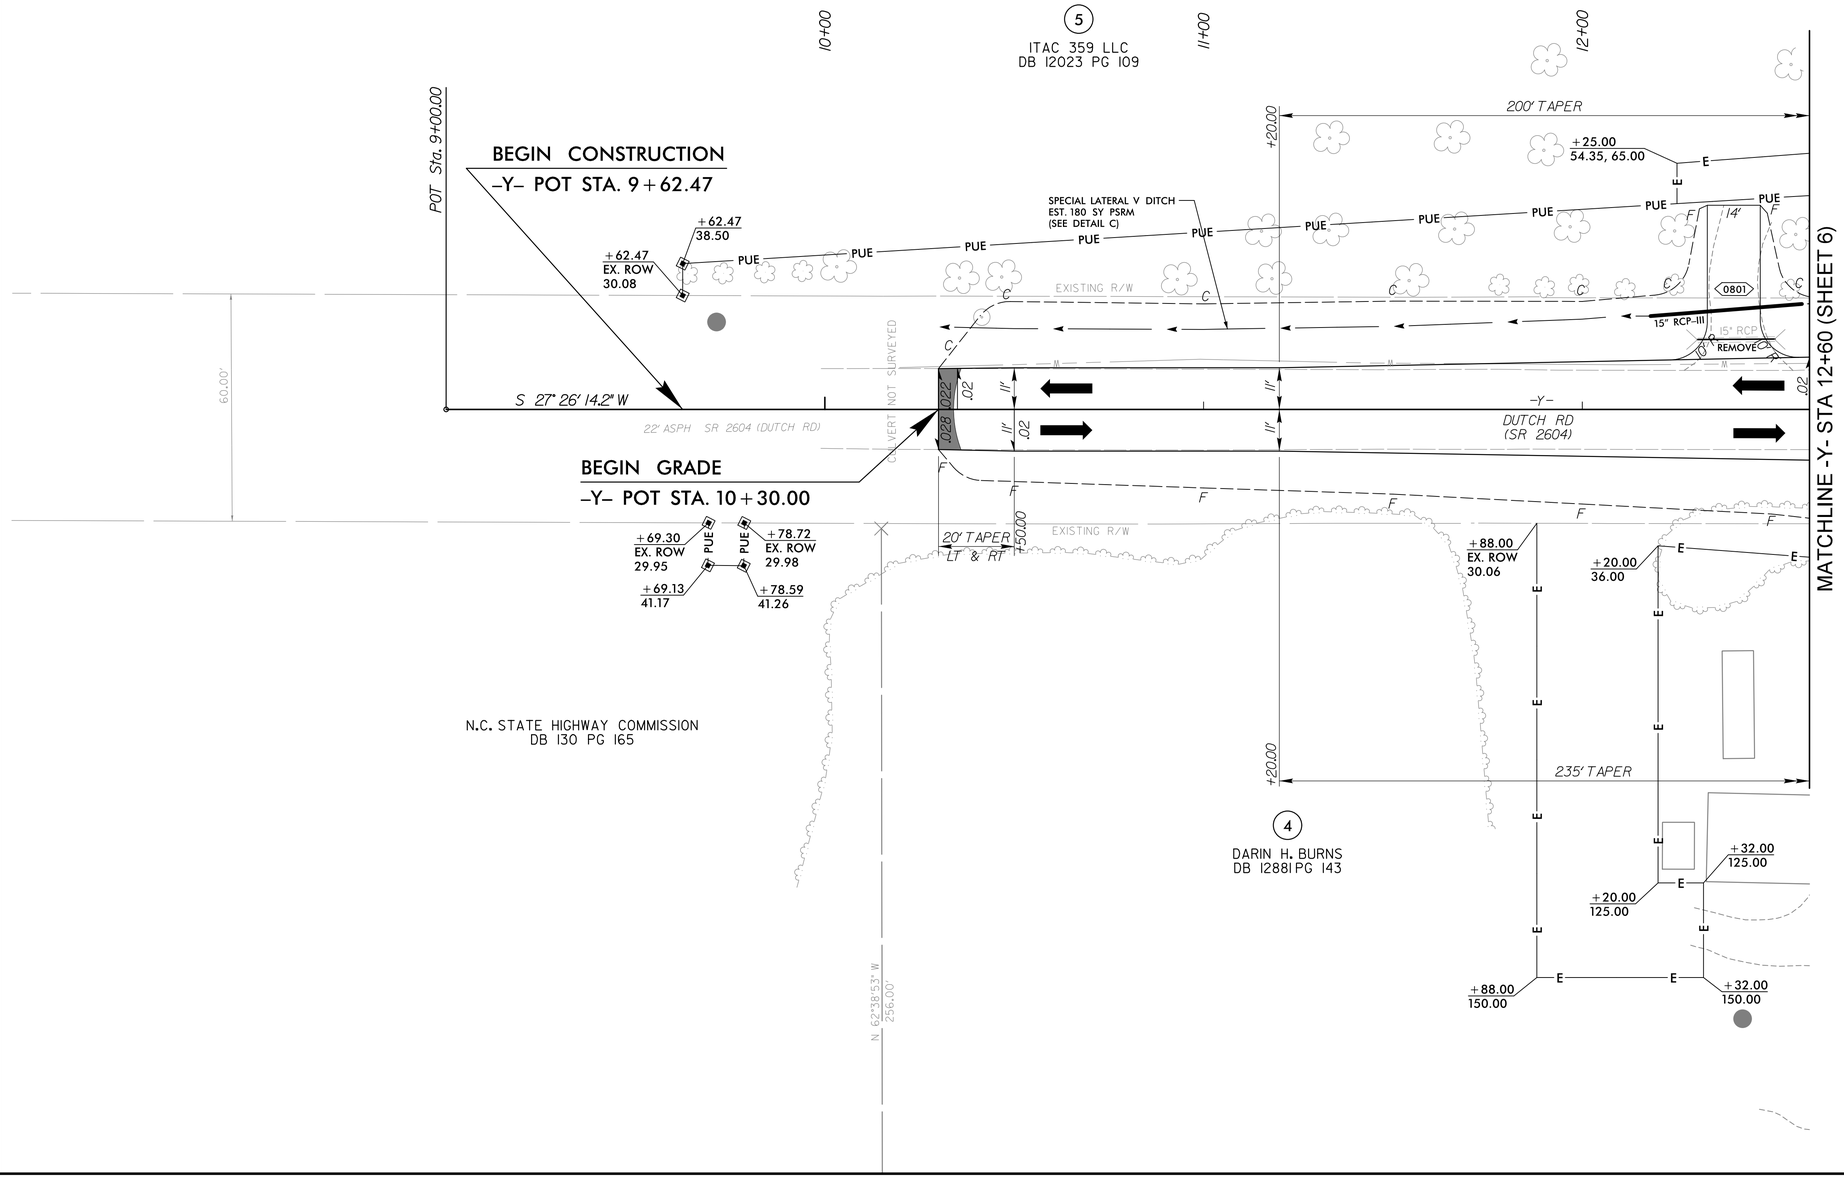

SEE SHEET 13 FOR -Y- PROFILE

7/9/2021
rrivenbark
MicroStation V8 i