DocuSign Envelope ID: B74F90C0-C027-4C1E-B8A5-DF296F51D03B

STV 100 Years
STV Engineers, Inc.
900 West Trade St., Suite 715
Charlotte, NC 28202
NC License Number F-0991

TIP NO.	SHEET NO.
B-5813	PMP-3

APPROVED: DocuSigned by: Nikki T. Honeycutt E8E3E4EA9F44473...

DATE: 2/26/2021

SEAL

NORTH CAROLINA PROFESSIONAL SEAL 039234 ENGINEER NIKKI T. HONEYCUTT

DOCUMENT NOT CONSIDERED FINAL UNLESS ALL SIGNATURES COMPLETED

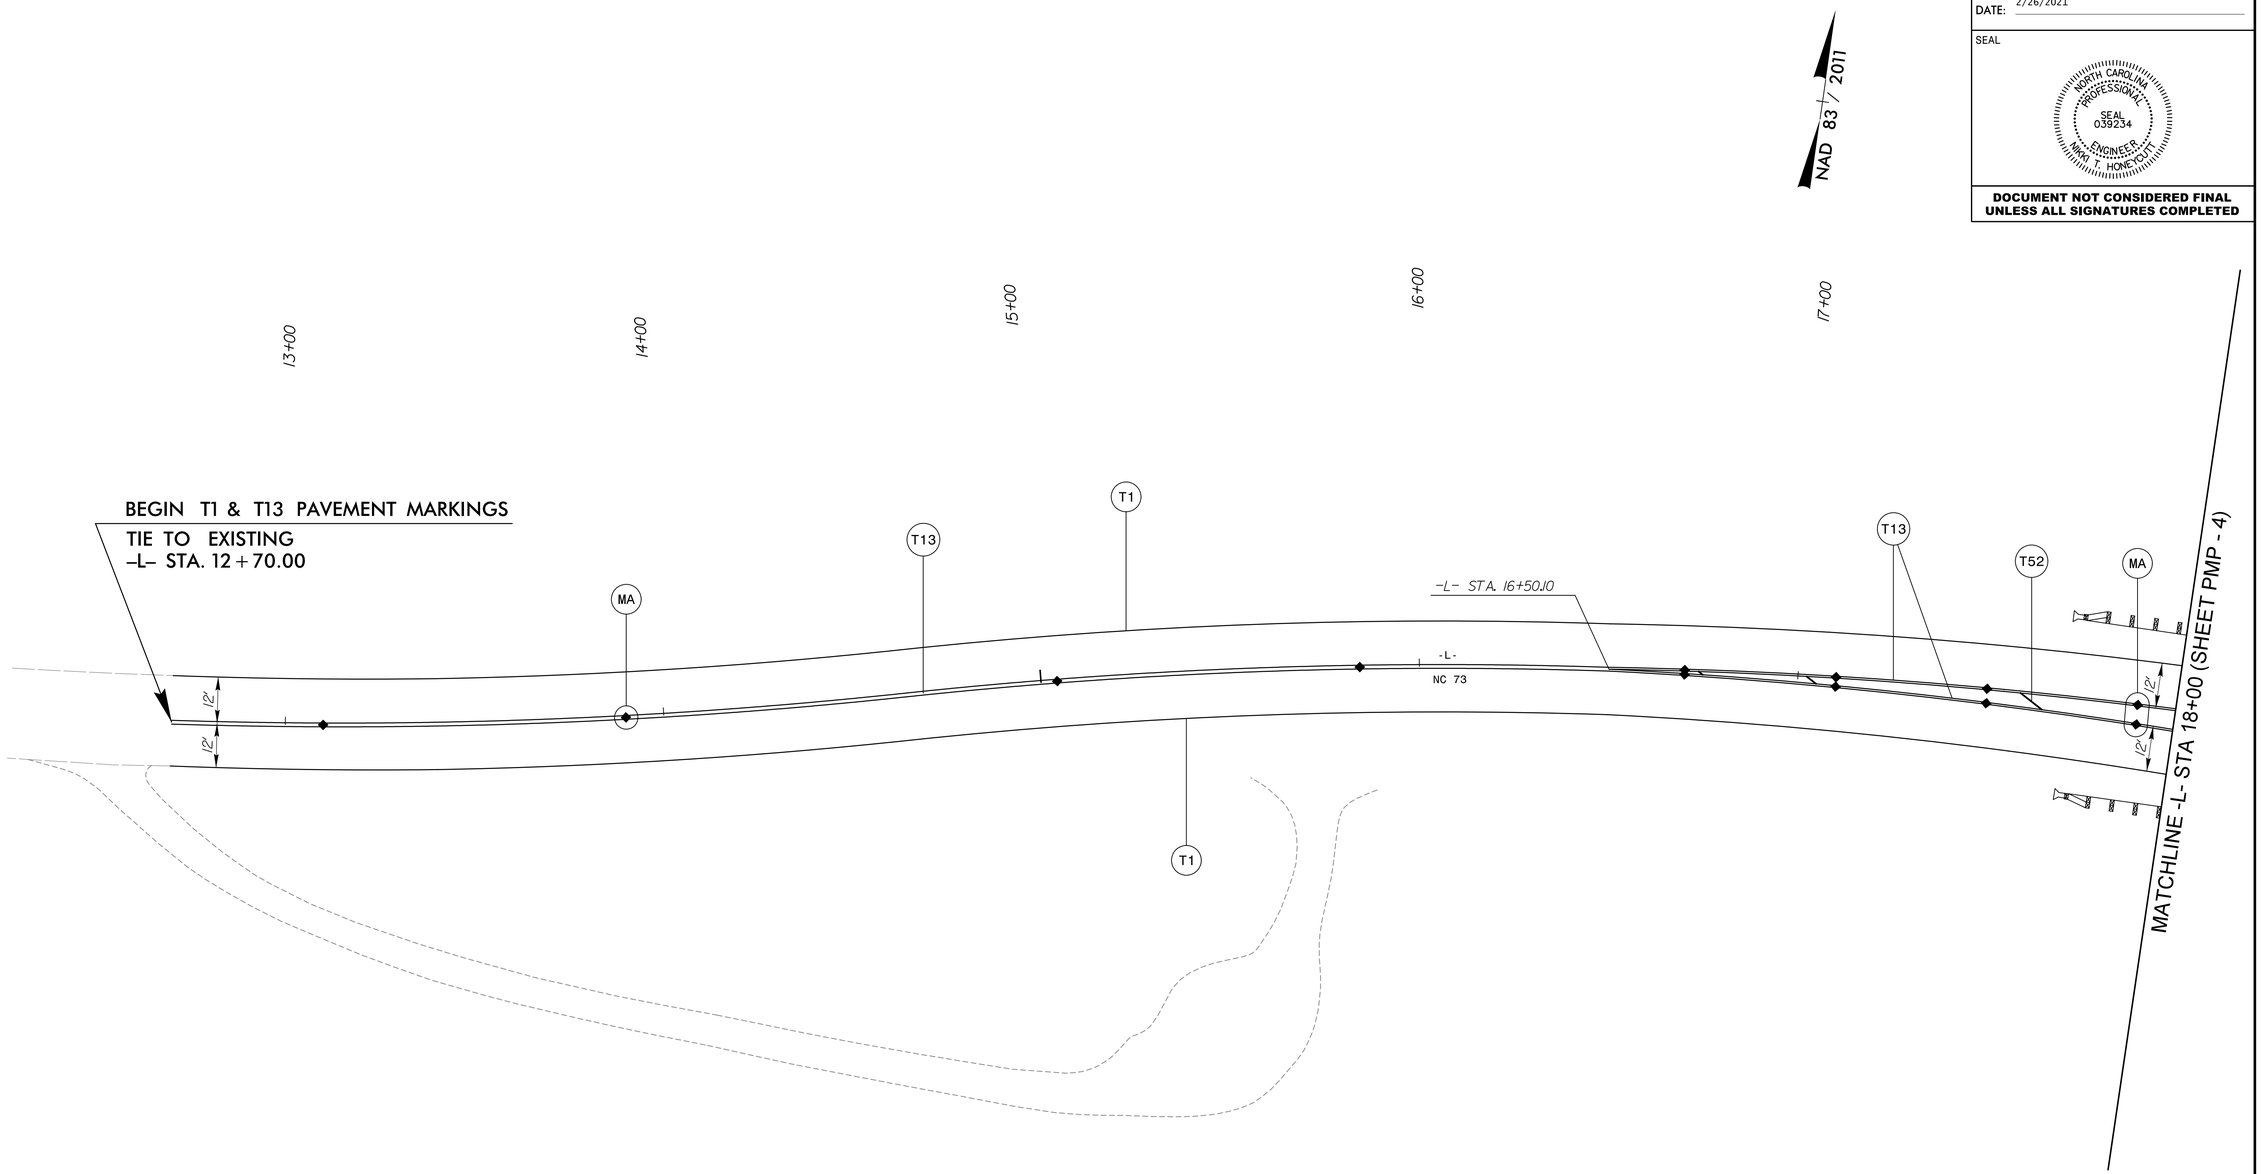

GRAPHIC SCALE PLAN

20' 0' 20' 40'

8'

SEE PMP-2 FOR PAVEMENT MARKING SCHEDULE

PAVEMENT MARKING DETAIL

8/17/99

2/19/2021
R:\Roadway\Proj\PMP\SHT\B5813_rdy_PMP-3.dgn
MoorePS