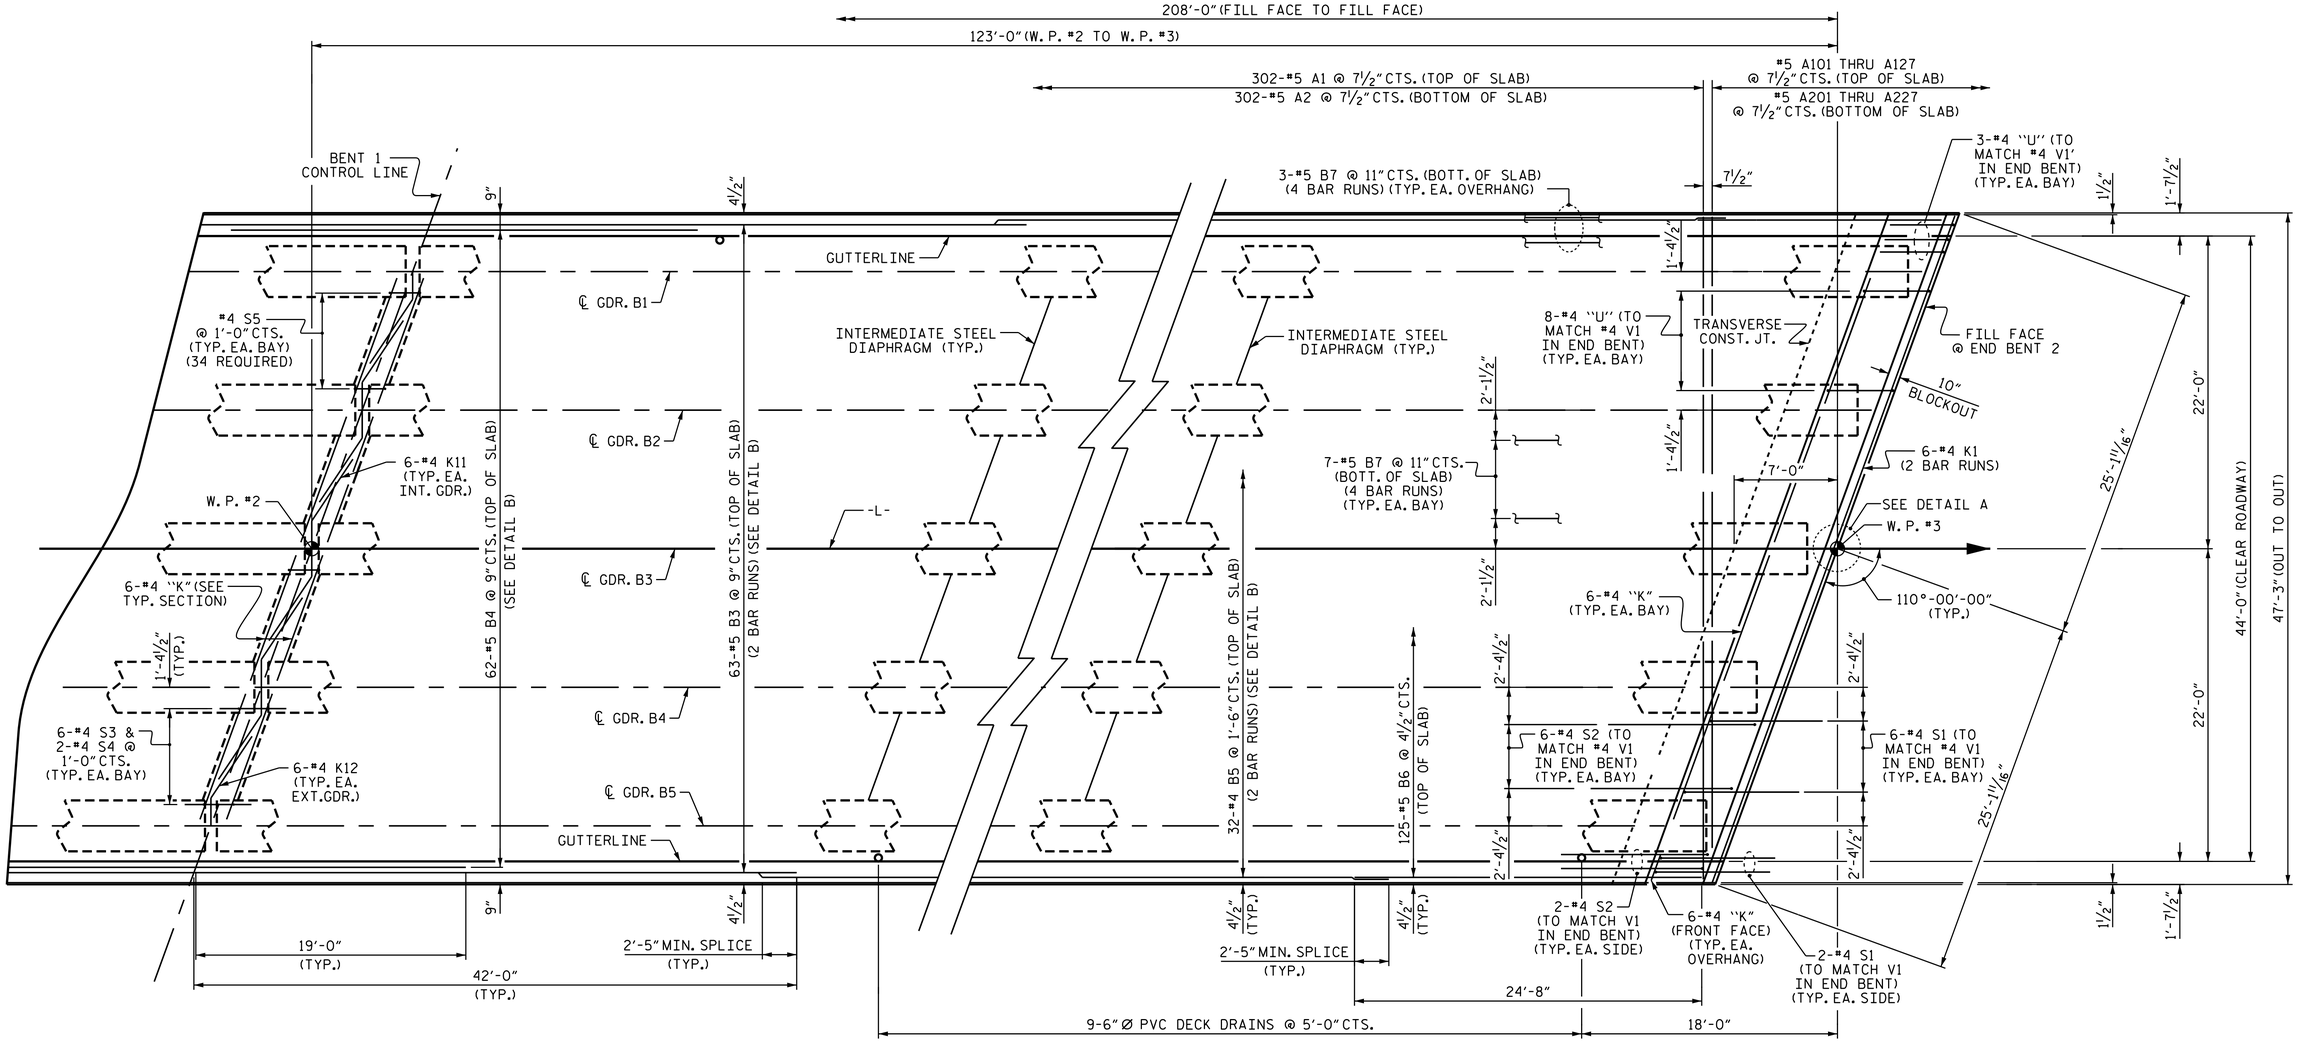

PLAN OF SPAN B

FOR INTERMEDIATE STEEL DIAPHRAGMS, SEE "INTERMEDIATE STEEL DIAPHRAGMS" SHEET.
FOR TOP OF SLAB REINFORCING AT BENT, SEE "DETAIL B AT BENT 1".

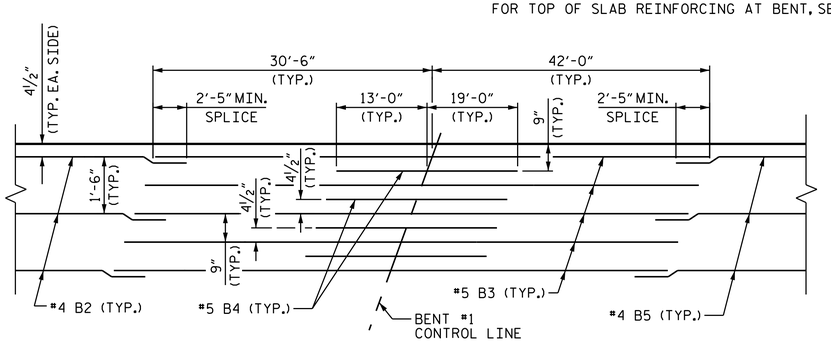

DETAIL B AT BENT 1

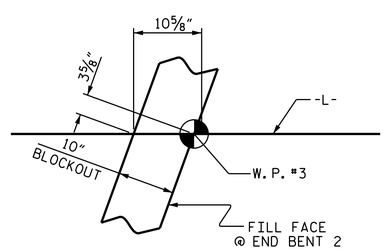

DETAIL A

PROJECT NO. B-5813
CABARRUS COUNTY
STATION: 21+85.00 -L-

SHEET 2 OF 2

STATE OF NORTH CAROLINA
DEPARTMENT OF TRANSPORTATION
RALEIGH

PLAN OF SPAN B

DocuSigned by:
NORTH CAROLINA PROFESSIONAL SEAL 35647 ENGINEER ADAM A. COLE
4/6/2021

DRAWN BY : M. G. SHAIKH DATE : 06/2019
CHECKED BY : H. LOCKLEAR DATE : 08/2019
DESIGN ENGINEER OF RECORD: H. LOCKLEAR DATE : 06/2019

06-APR-2021 12:59
R:\Structures\Final Plans\400_019_B5813_SMU_ S*_009_120132.dgn
aacole

DOCUMENT NOT CONSIDERED FINAL UNLESS ALL SIGNATURES COMPLETED

REVISIONS						SHEET NO.
NO.	BY:	DATE:	NO.	BY:	DATE:	S-9
1			3			TOTAL SHEETS
2			4			29