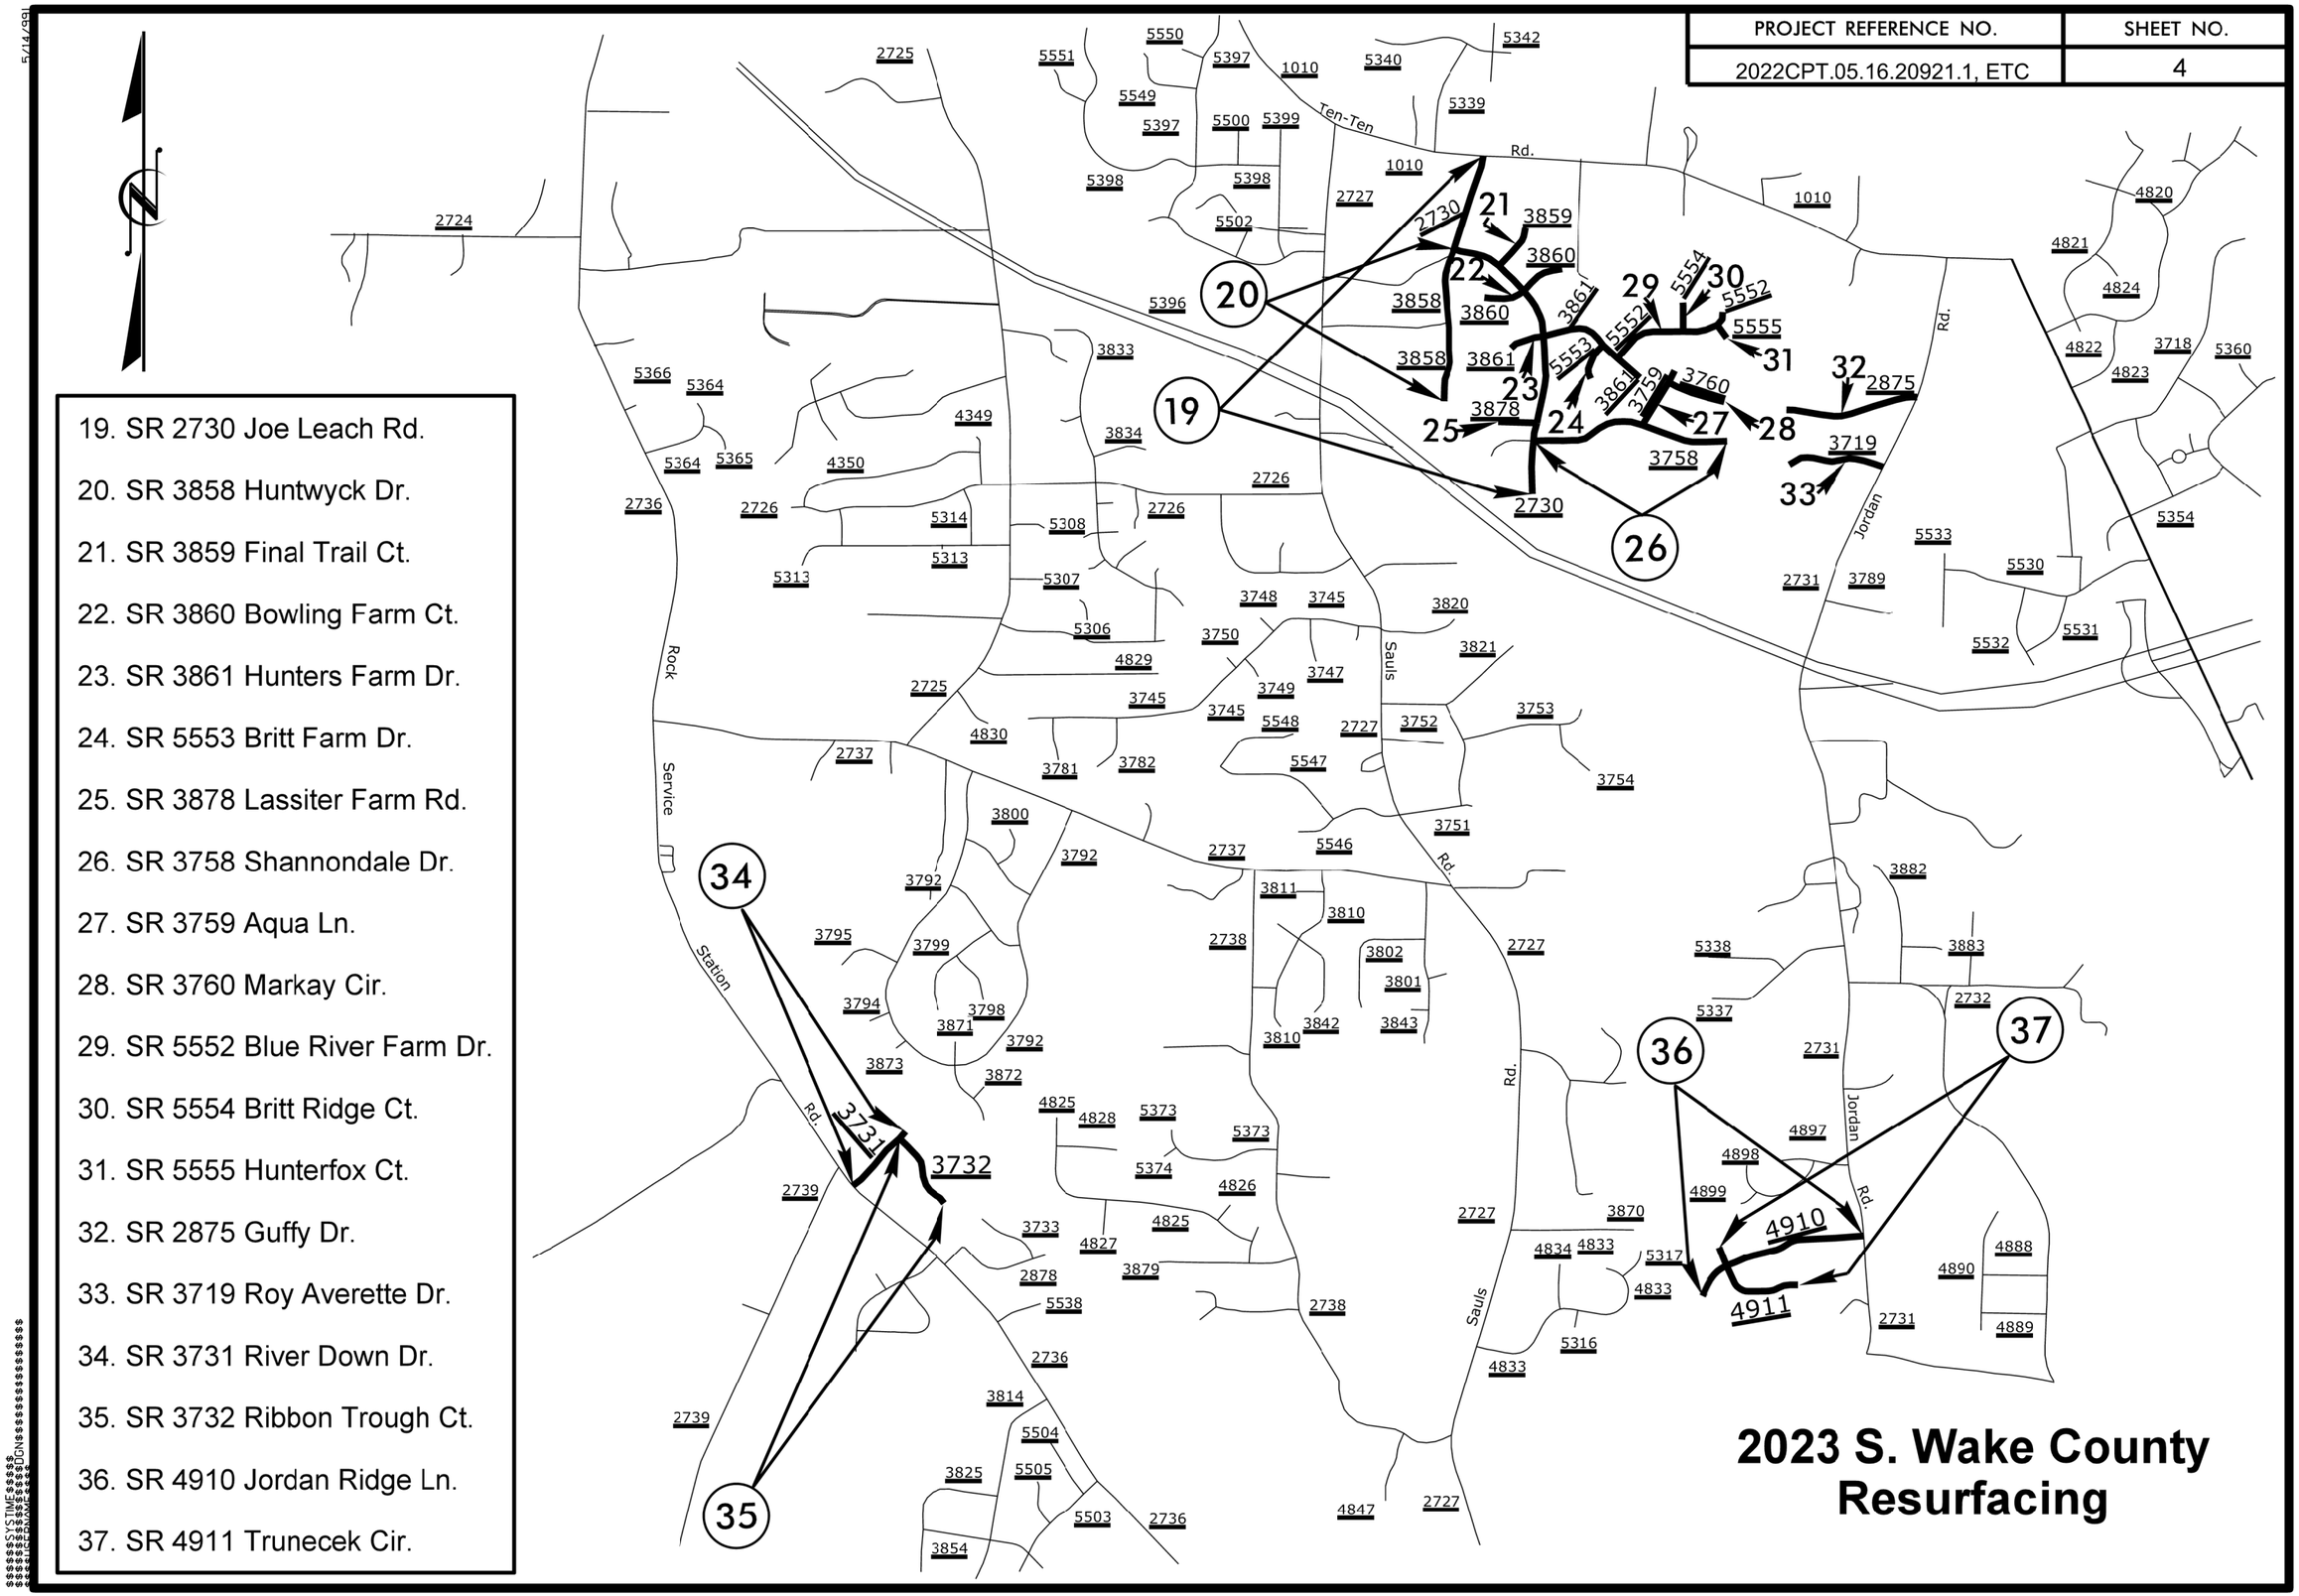PROJECT REFERENCE NO.	SHEET NO.
2022CPT.05.16.20921.1, ETC	4