DocuSign Envelope ID: A0126D2B-7713-4190-856E-EA2B652DEC8C

PROJECT REFERENCE NO.	SHEET NO.
U-5798A	2B-2
R/W SHEET NO.	

ROADWAY DESIGN ENGINEER
NORTH CAROLINA PROFESSIONAL ENGINEER SEAL 046062 CHARLES J. YOUNG
1/12/2022

HYDRAULICS ENGINEER
NORTH CAROLINA PROFESSIONAL ENGINEER SEAL 048313 COLE M. BENJAMIN
1/12/2022

DOCUMENT NOT CONSIDERED FINAL UNLESS ALL SIGNATURES COMPLETED

RS&H
NC FIRM LICENSE No: F-0493

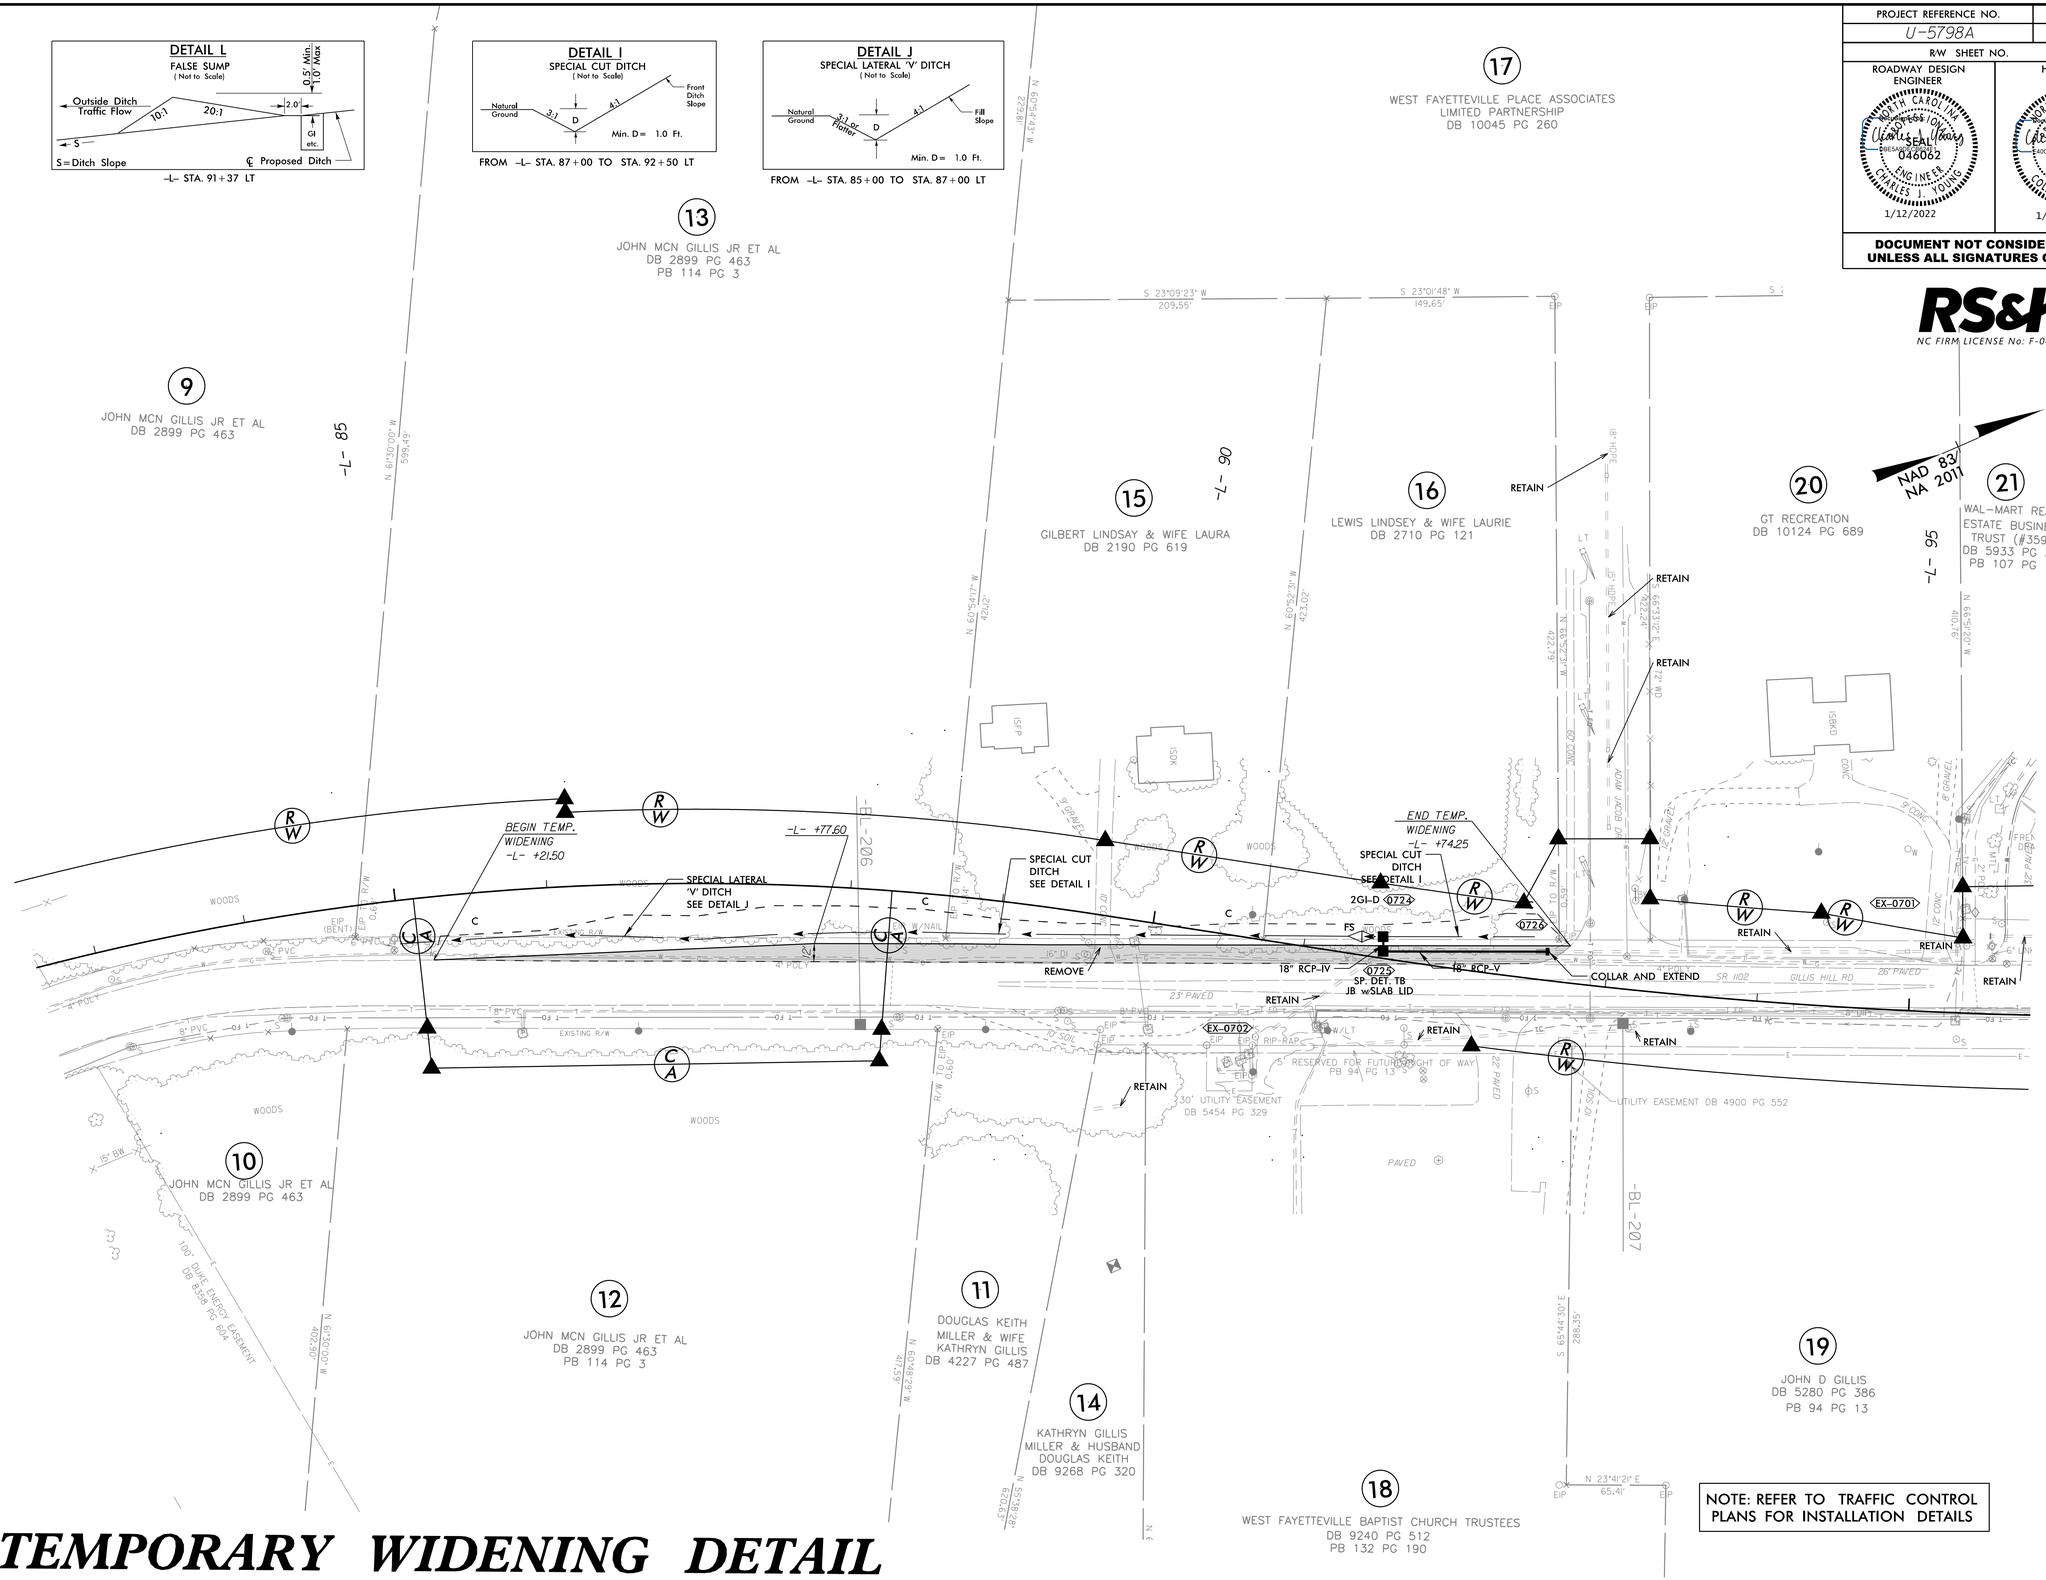

-L- TEMPORARY WIDENING DETAIL

NOTE: REFER TO TRAFFIC CONTROL PLANS FOR INSTALLATION DETAILS

REVISIONS

8/17/99

03-DEC-2021 12:59
R:\Roadway\Proj\U-5798A\U-5798A_Rdy_Temp_Widening_Detail.dgn
$$$$USERNAME$$$$