DocuSign Envelope ID: CD8A9C0C-DF18-444C-9826-D070CA80AC95

PROJ. REFERENCE NO.	SHEET NO.
U-5798A	TMP-12

50 25 0 50 100

NAD 83/
NA 2011

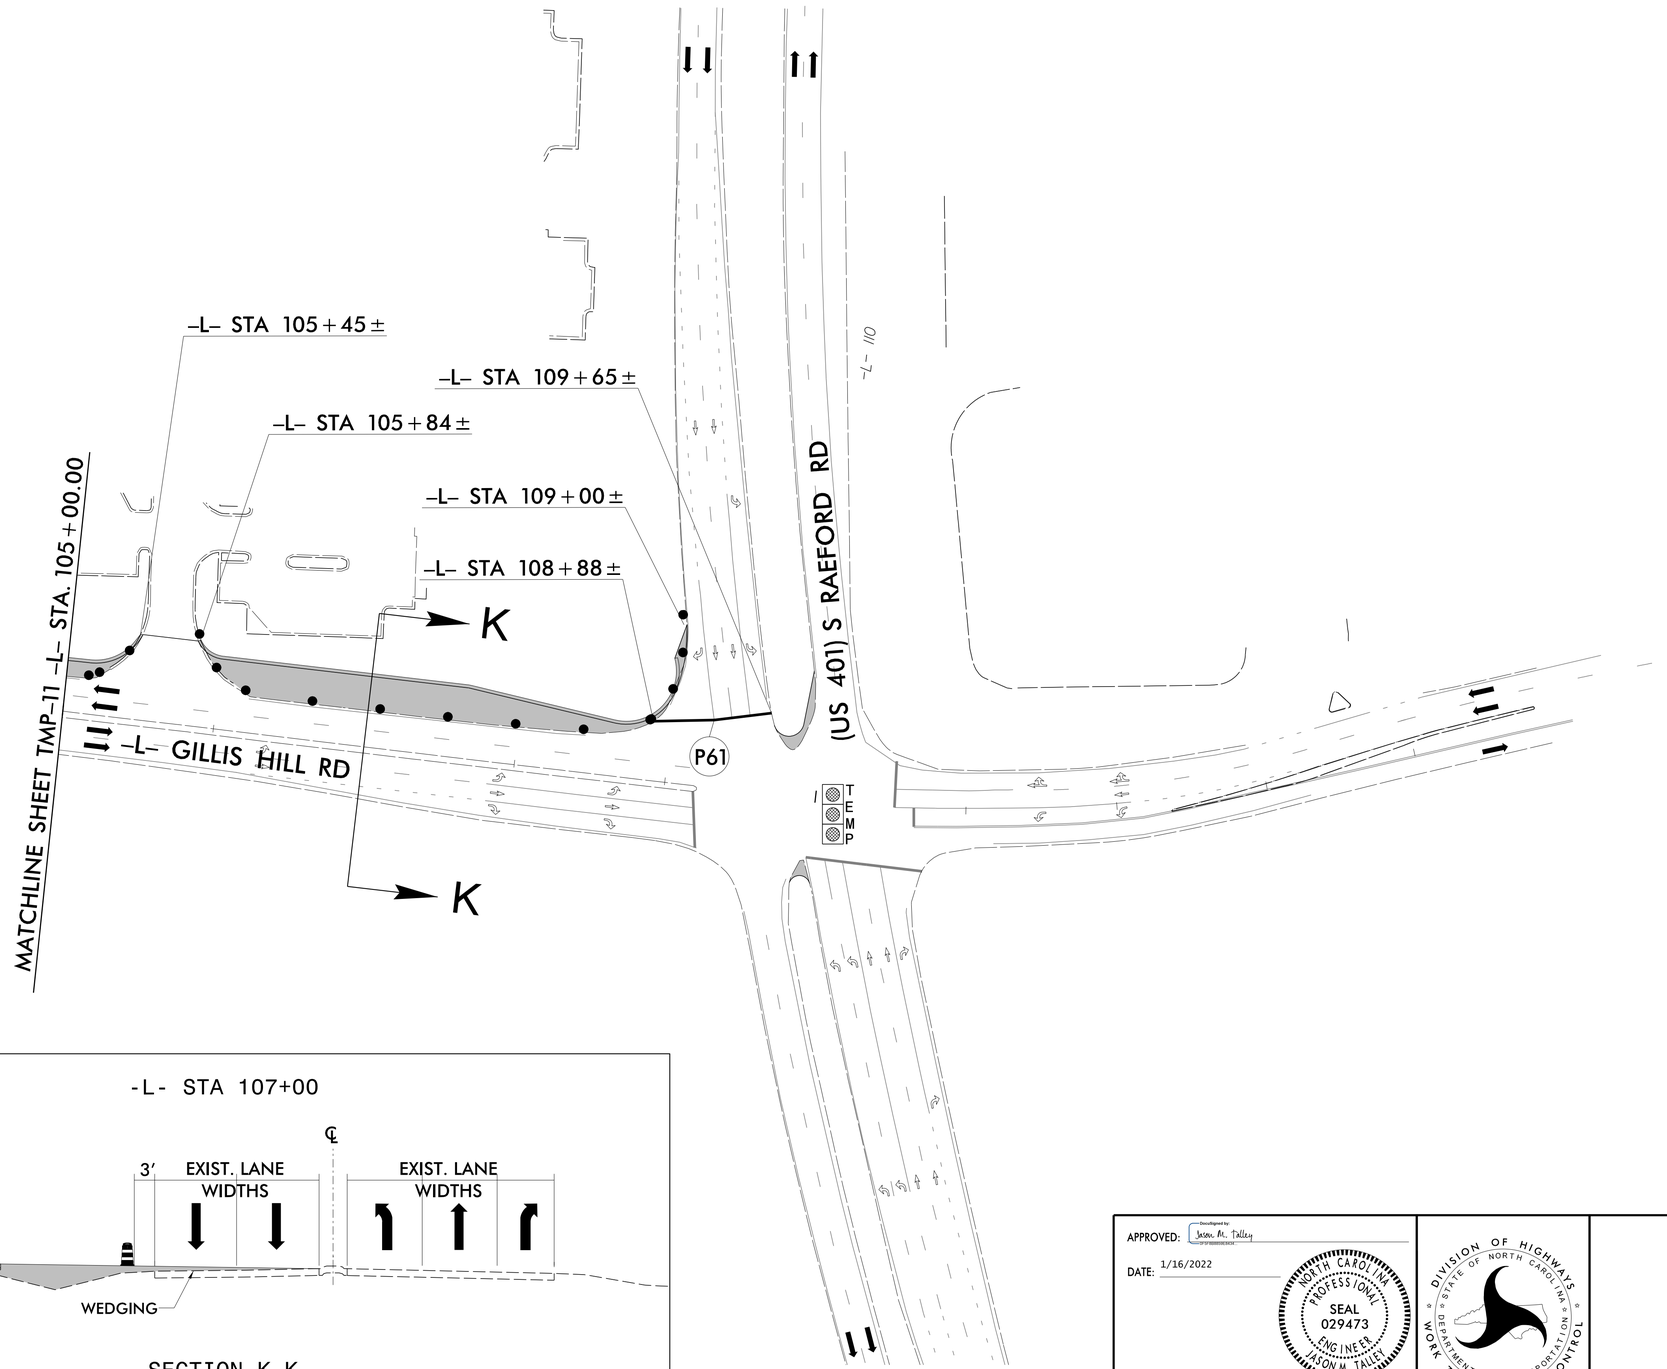

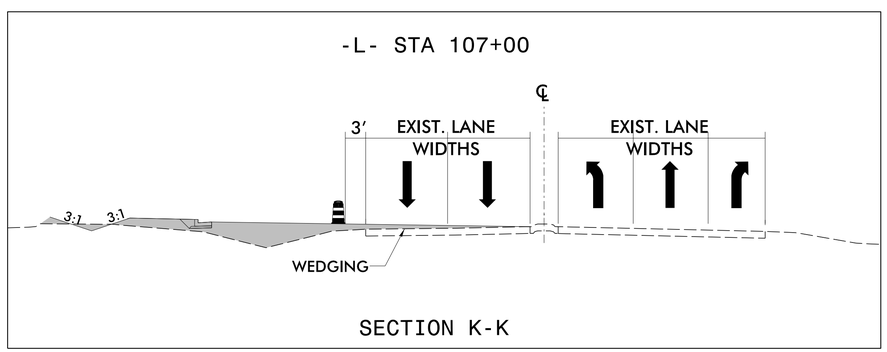

SECTION K-K

RS&H
NC FIRM LICENSE No: F-0493

APPROVED: Jason M. Talley
DATE: 1/16/2022

NORTH CAROLINA PROFESSIONAL SEAL 029473 ENGINEER JASON M. TALLEY

DOCUMENT NOT CONSIDERED FINAL UNLESS ALL SIGNATURES COMPLETED

DIVISION OF HIGHWAYS · STATE OF NORTH CAROLINA · DEPARTMENT OF TRANSPORTATION · WORK ZONE TRAFFIC CONTROL

PHASE II
DETAILS

1/6/2022
R:\Traffic\TrafficControl\TCP\U5798A_tmp_pii_dtl_06.dgn
User:McLaughR