DocuSign Envelope ID: AF225DFE-20C1-4BD3-A0D4-498E6C6C5C23

TIP NO.	SHEET NO.
U-5798A	PMP-7

APPROVED: Jason M. Talley
DATE: 1/16/2022

SEAL

NORTH CAROLINA PROFESSIONAL SEAL 029473 ENGINEER JASON M. TALLEY

DOCUMENT NOT CONSIDERED FINAL UNLESS ALL SIGNATURES COMPLETED

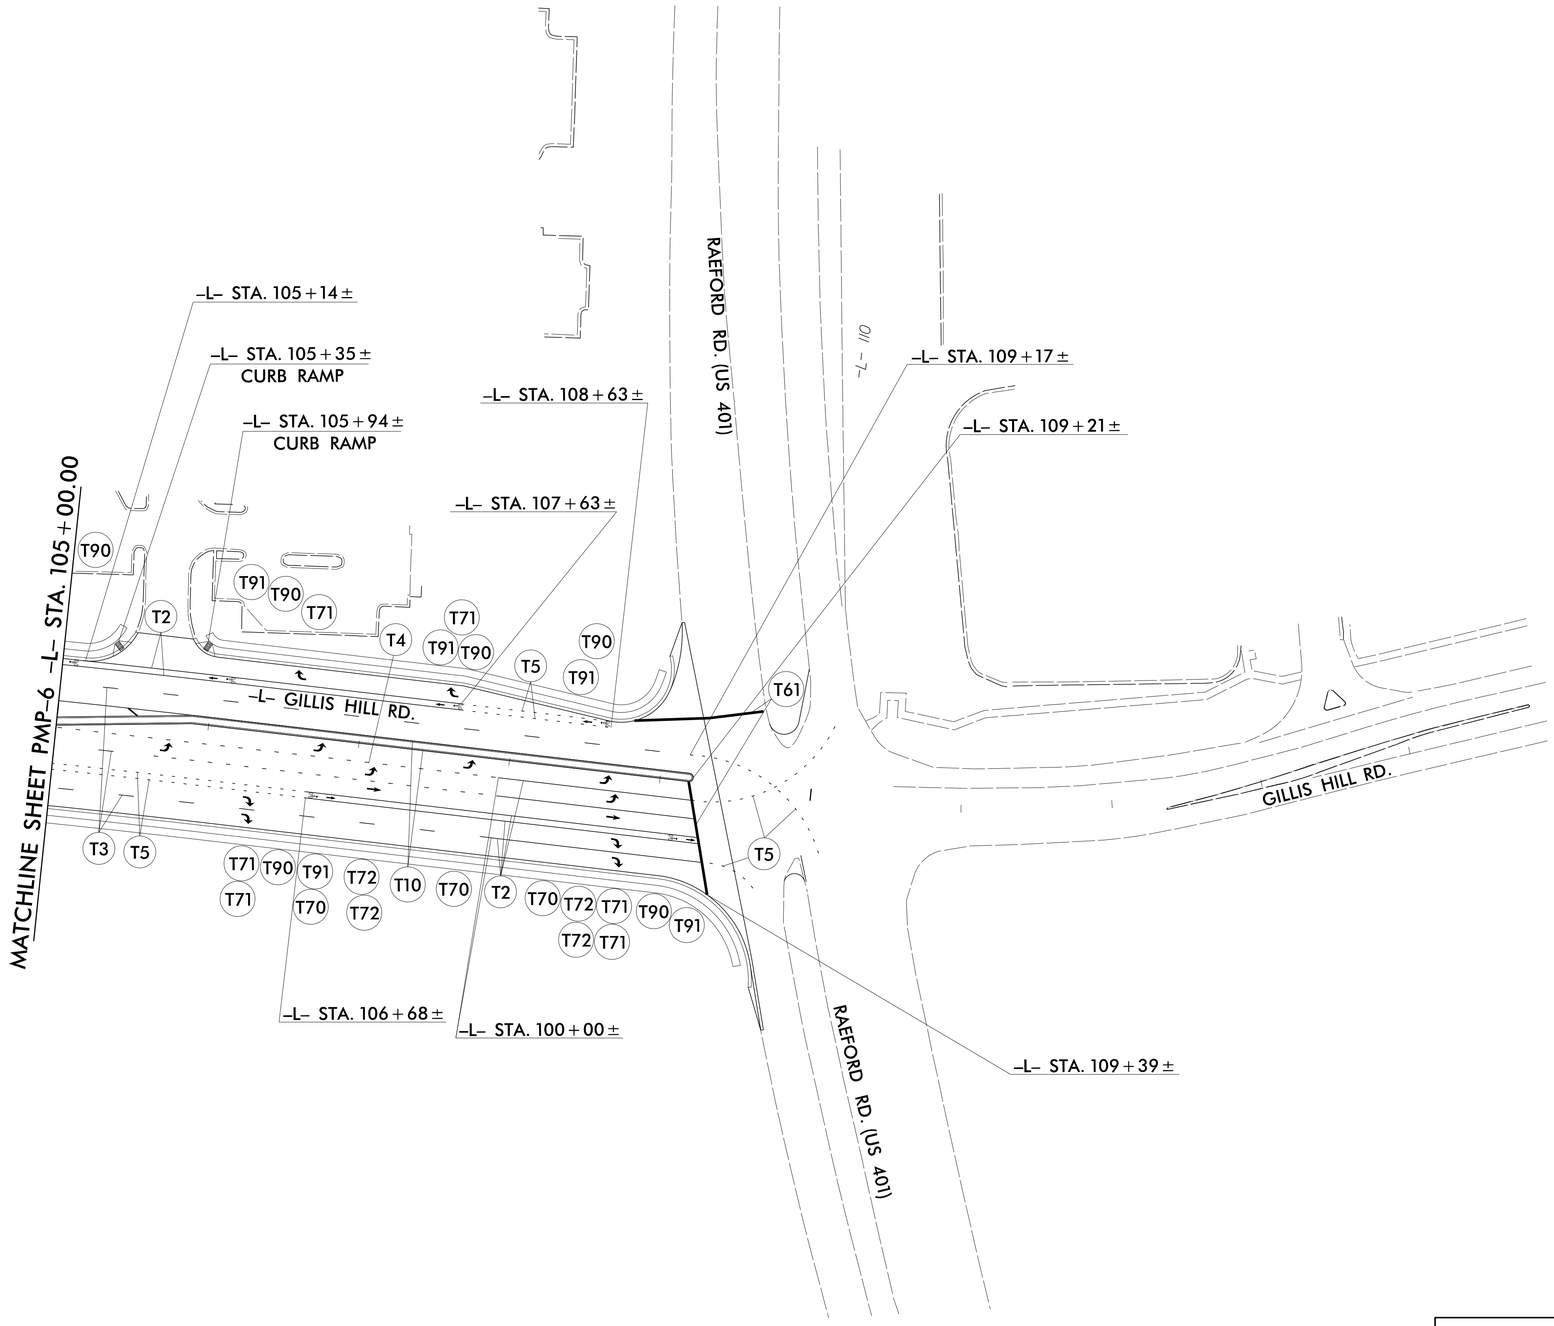

RS&H
NC FIRM LICENSE No: F-0493

PAVEMENT MARKING DETAIL

12/20/2021
R:\Traffic\Delineation\U5798A_pmp_prop_dtl_06.dgn
User:McLaughR