PROJECT REFERENCE NO.	SHEET NO.
U-5798A	UC-11

DESIGNED BY: AAA
DRAWN BY: KNS
CHECKED BY: BRO
APPROVED BY: BRO
REVISED:

NORTH CAROLINA DEPARTMENT OF TRANSPORTATION

UTILITIES ENGINEERING SEC.
PHONE:(919)707-6690
FAX:(919)250-4151

NORTH CAROLINA PROFESSIONAL SEAL 024448 ENGINEER BRYAN R. ODOM

Dec 14 2021 10:09 AM

UTILITY CONSTRUCTION PLANS ONLY

DOCUMENT NOT CONSIDERED FINAL UNTIL ALL SIGNATURES ARE COMPLETED

UTILITY CONSTRUCTION

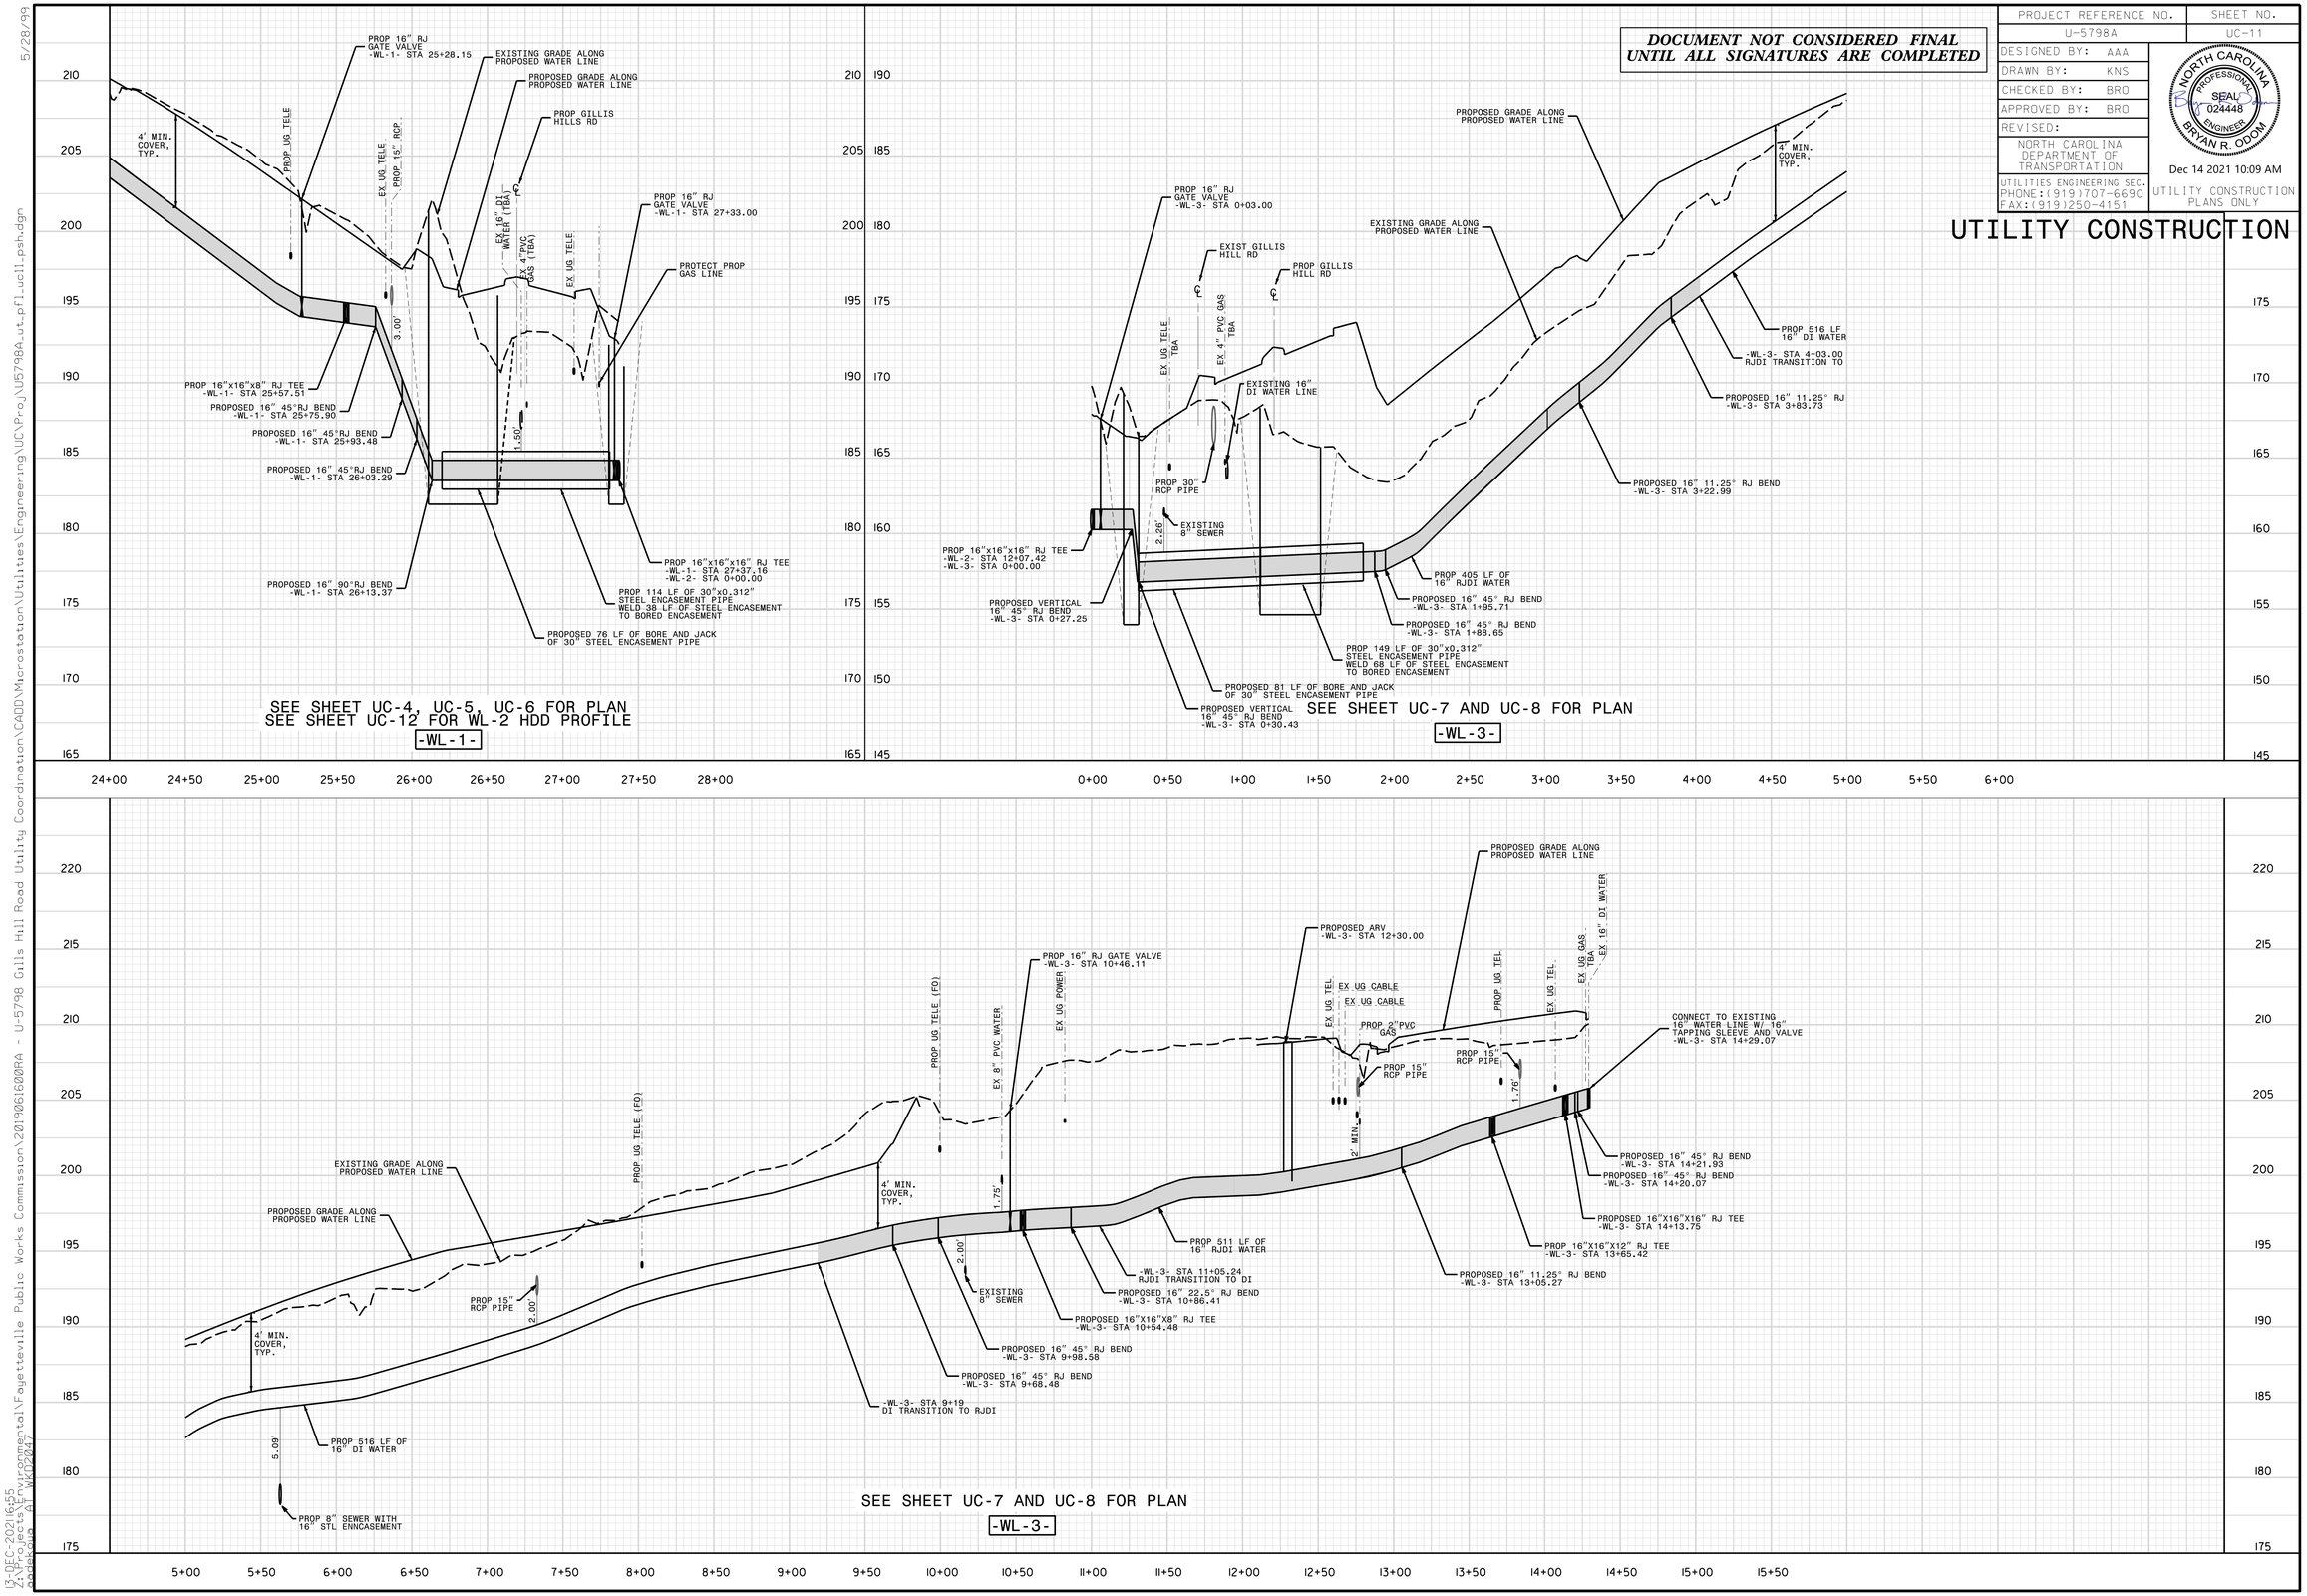

13-DEC-2021 6:55
Z:\Projects\Environmental\Fayetteville Public Works Commission\20190616000RA - U-5798 Gills Hill Road Utility Coordination\CADD\Microstation\Utilities\Engineering\UC\Proj\U5798A_ut_pfl_uc11_psh.dgn
PWCKUP AT WKID247
5/28/99