DOCUMENT NOT CONSIDERED FINAL UNTIL ALL SIGNATURES ARE COMPLETED

PROJECT REFERENCE NO.	SHEET NO.
U-5798A	UC-13
DESIGNED BY: AAA	
DRAWN BY: KNS	
CHECKED BY: BRO	
APPROVED BY: BRO	
REVISED:	
NORTH CAROLINA DEPARTMENT OF TRANSPORTATION	
UTILITIES ENGINEERING SEC. PHONE:(919)707-6690 FAX:(919)250-4151	UTILITY CONSTRUCTION PLANS ONLY

NORTH CAROLINA PROFESSIONAL SEAL 024448 ENGINEER BRYAN R. ODOM

Dec 10 2021 11:53 AM

UTILITY CONSTRUCTION

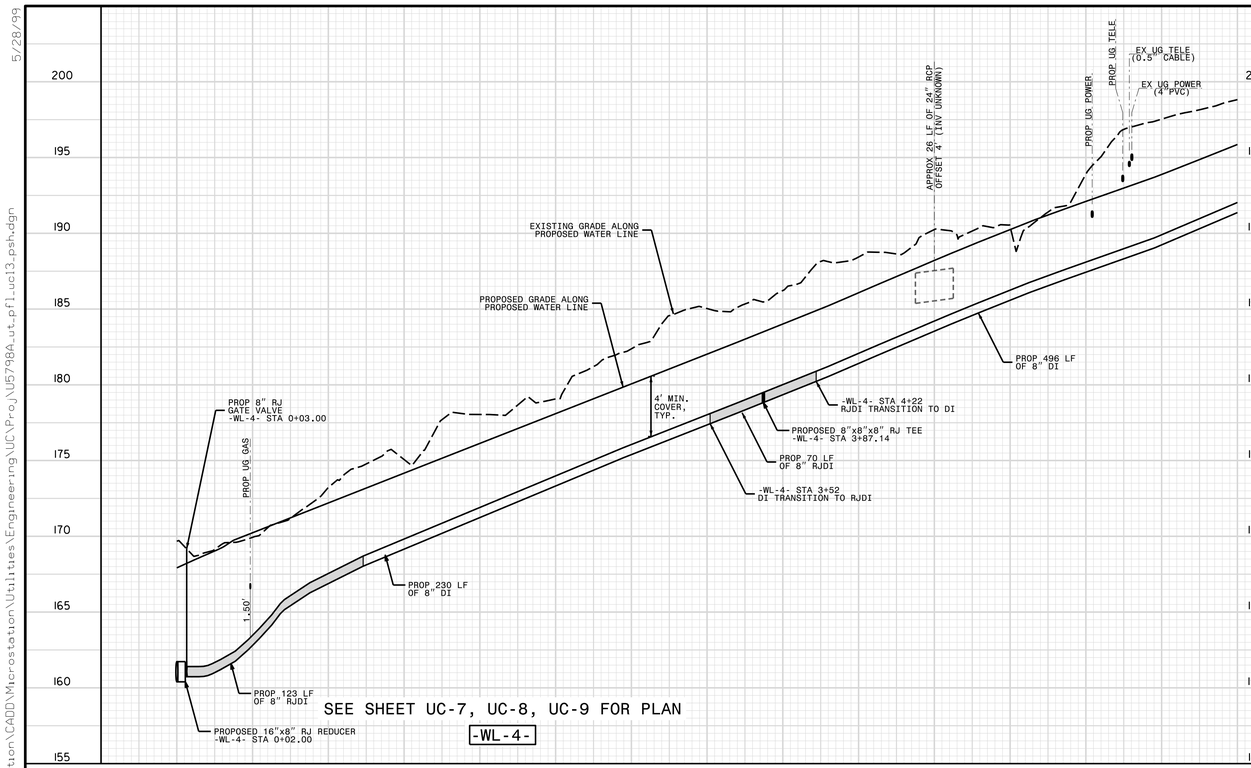

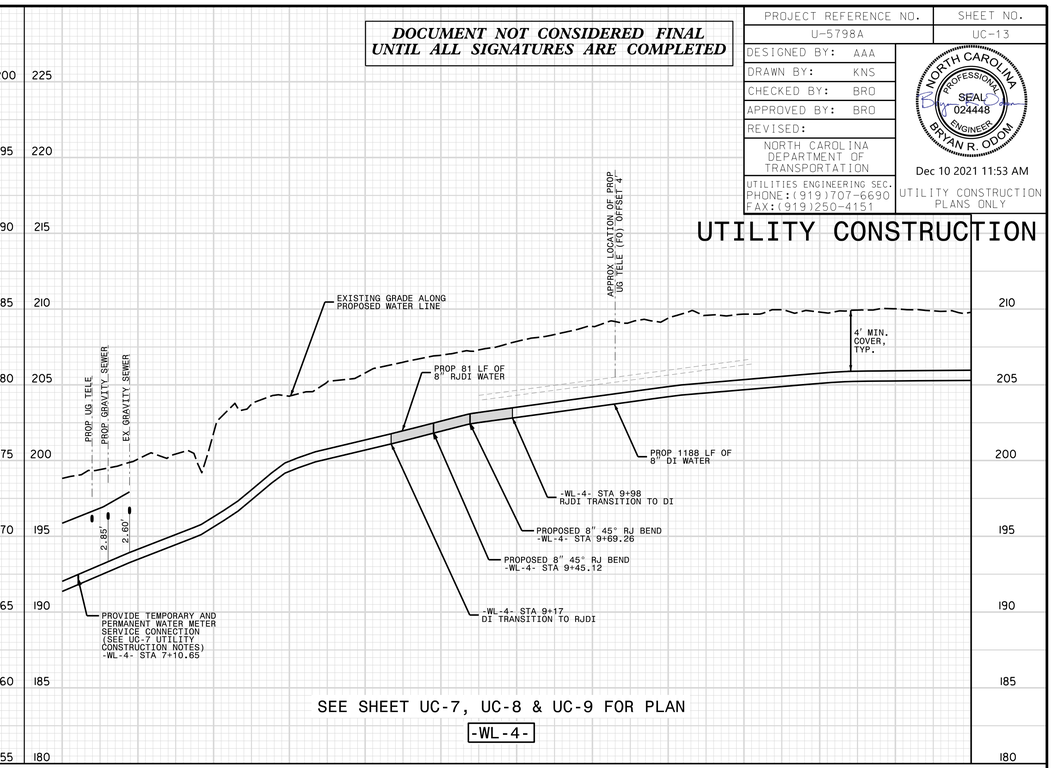

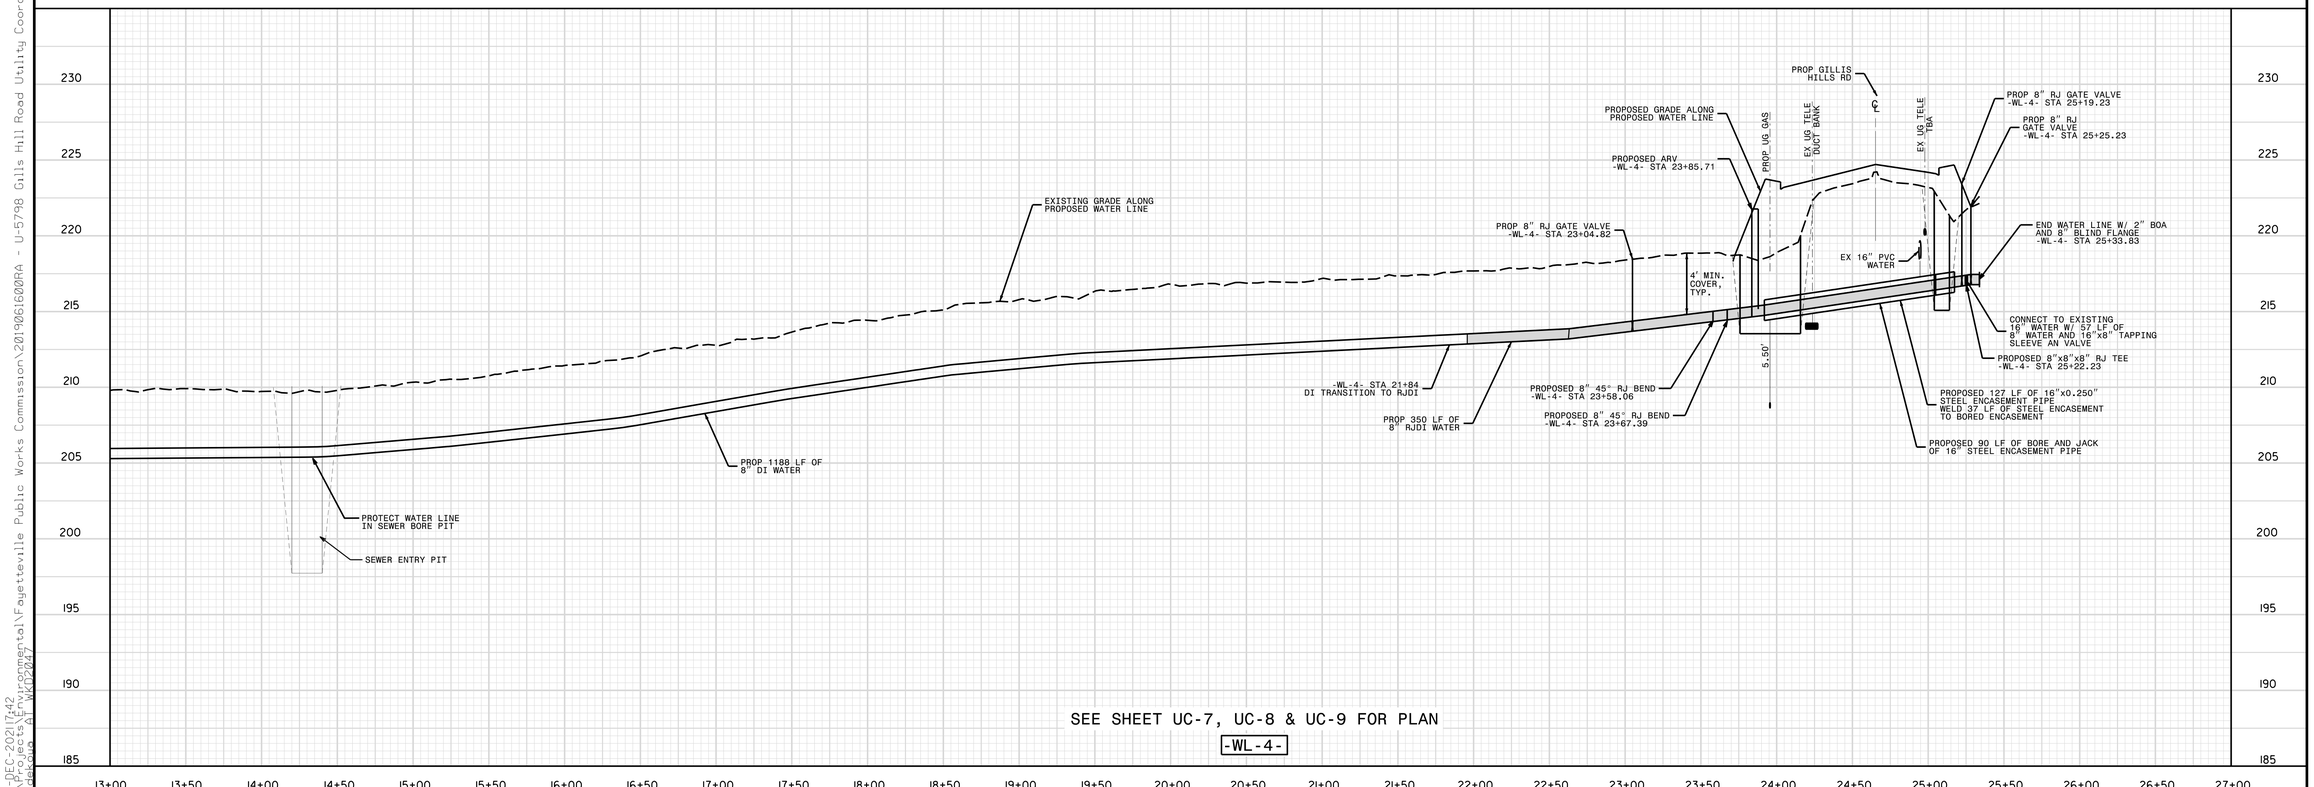

5/28/99
Coordination\CADD\Microstation\Utilities\Engineering\UC\Proj\U5798A_ut_pfl_uc13_psh.dgn
U-5798 Gills Hill Road Utility Coordination
09-DEC-2021 7:42
\\Client\Environmental\Fayetteville Public Works Commission\20190616000RA
AT WKID247