PROJECT REFERENCE NO.	SHEET NO.
U-5798A	UC-14
DESIGNED BY: KNS	
DRAWN BY: KNS	
CHECKED BY: AAA	
APPROVED BY: BRO	
REVISED:	
NORTH CAROLINA DEPARTMENT OF TRANSPORTATION	
UTILITIES ENGINEERING SEC. PHONE:(919)707-6690 FAX:(919)250-4151	

NORTH CAROLINA PROFESSIONAL SEAL 024448 ENGINEER BRYAN R. ODOM

Dec 8 2021 4:19 PM

UTILITY CONSTRUCTION PLANS ONLY

UTILITY CONSTRUCTION

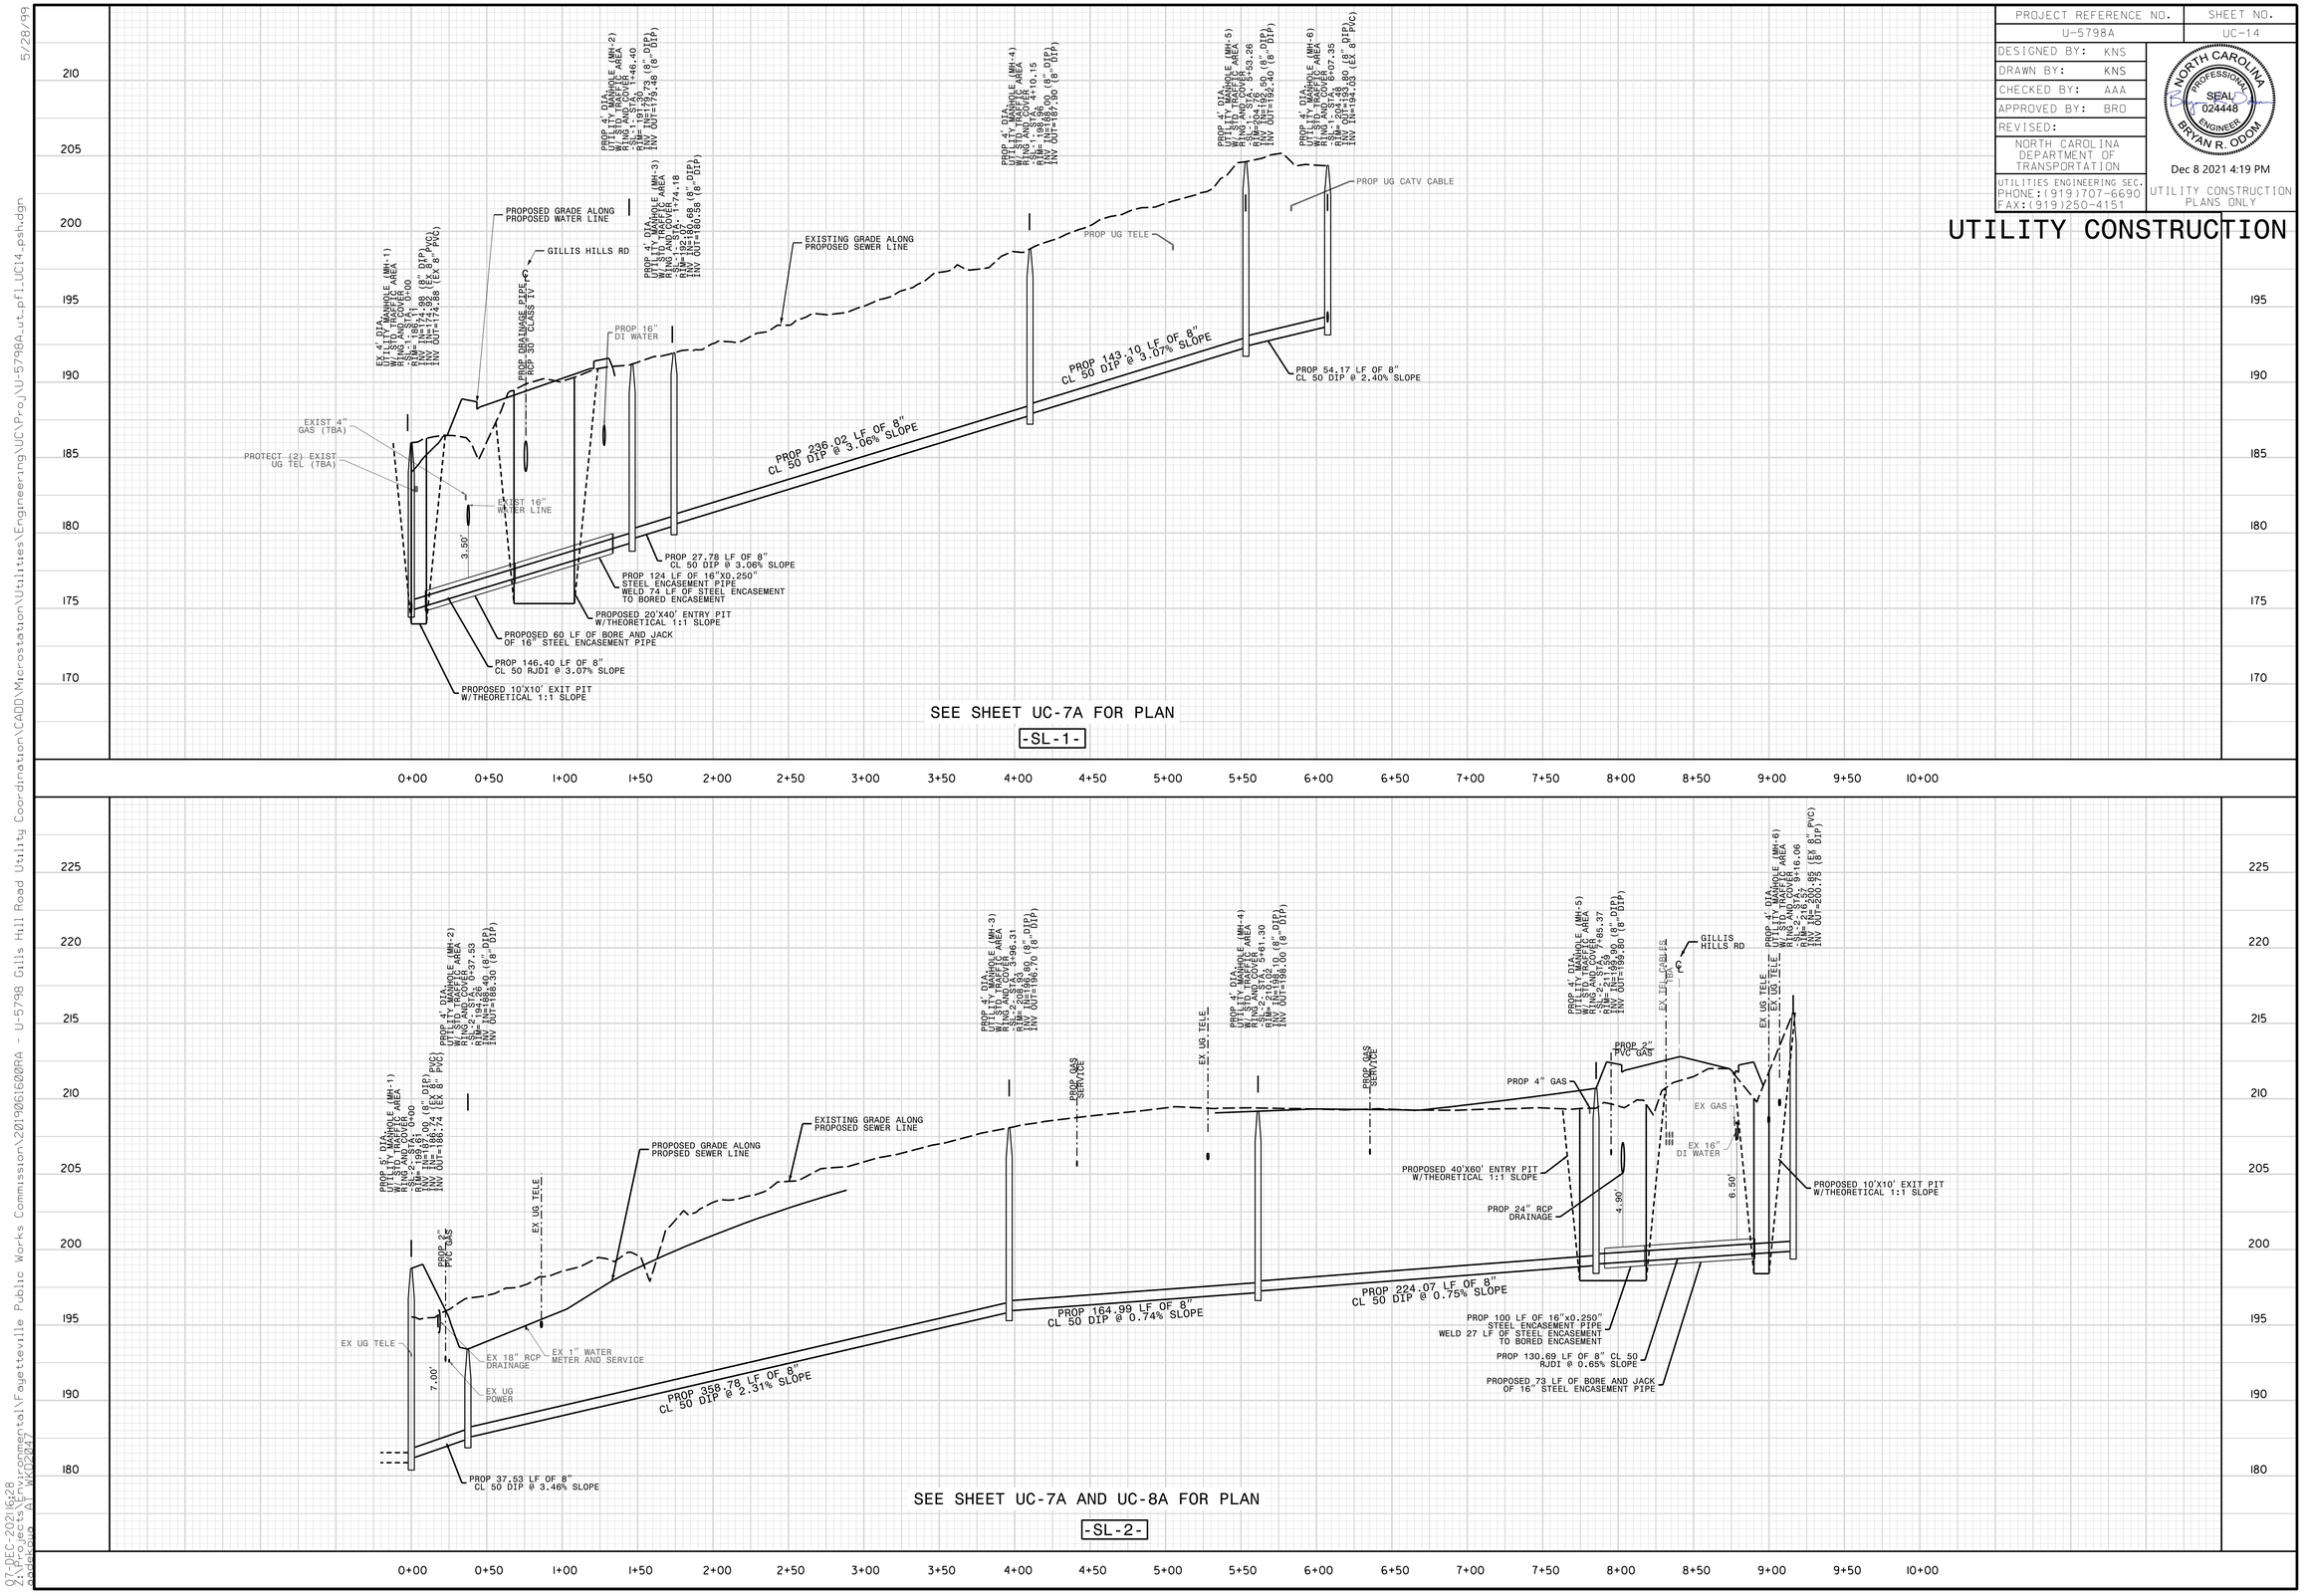

SEE SHEET UC-7A FOR PLAN

-SL-1-

SEE SHEET UC-7A AND UC-8A FOR PLAN

-SL-2-

5/28/99
07-DEC-2021 16:28
\\Client Coordination\CADD\Microstation\Utilities\Engineering\UCPrj\U-5798A_ut_pf1_UC14_psh.dgn
\\Client Coordination\CADD\Microstation\Environmental\Fayetteville Public Works Commission\20190616000RA - U-5798 Gills Hill Road Utility Coordination\CADD\Microstation\Utilities\Engineering\UCPrj\U-5798A_ut_pf1_UC14_psh.dgn
ODAdesign ai WK02047