DocuSign Envelope ID: 98307855-F729-4AD4-A7D7-B06F21F588B9

PROJ. REFERENCE NO.	SHEET NO.
15BPR.55	TMP-4

HDR Engineering, Inc. of the Carolinas
555 Fayetteville St, Suite 900 Raleigh, N.C. 27601
N.C.B.E.L.S. License Number: F-0116

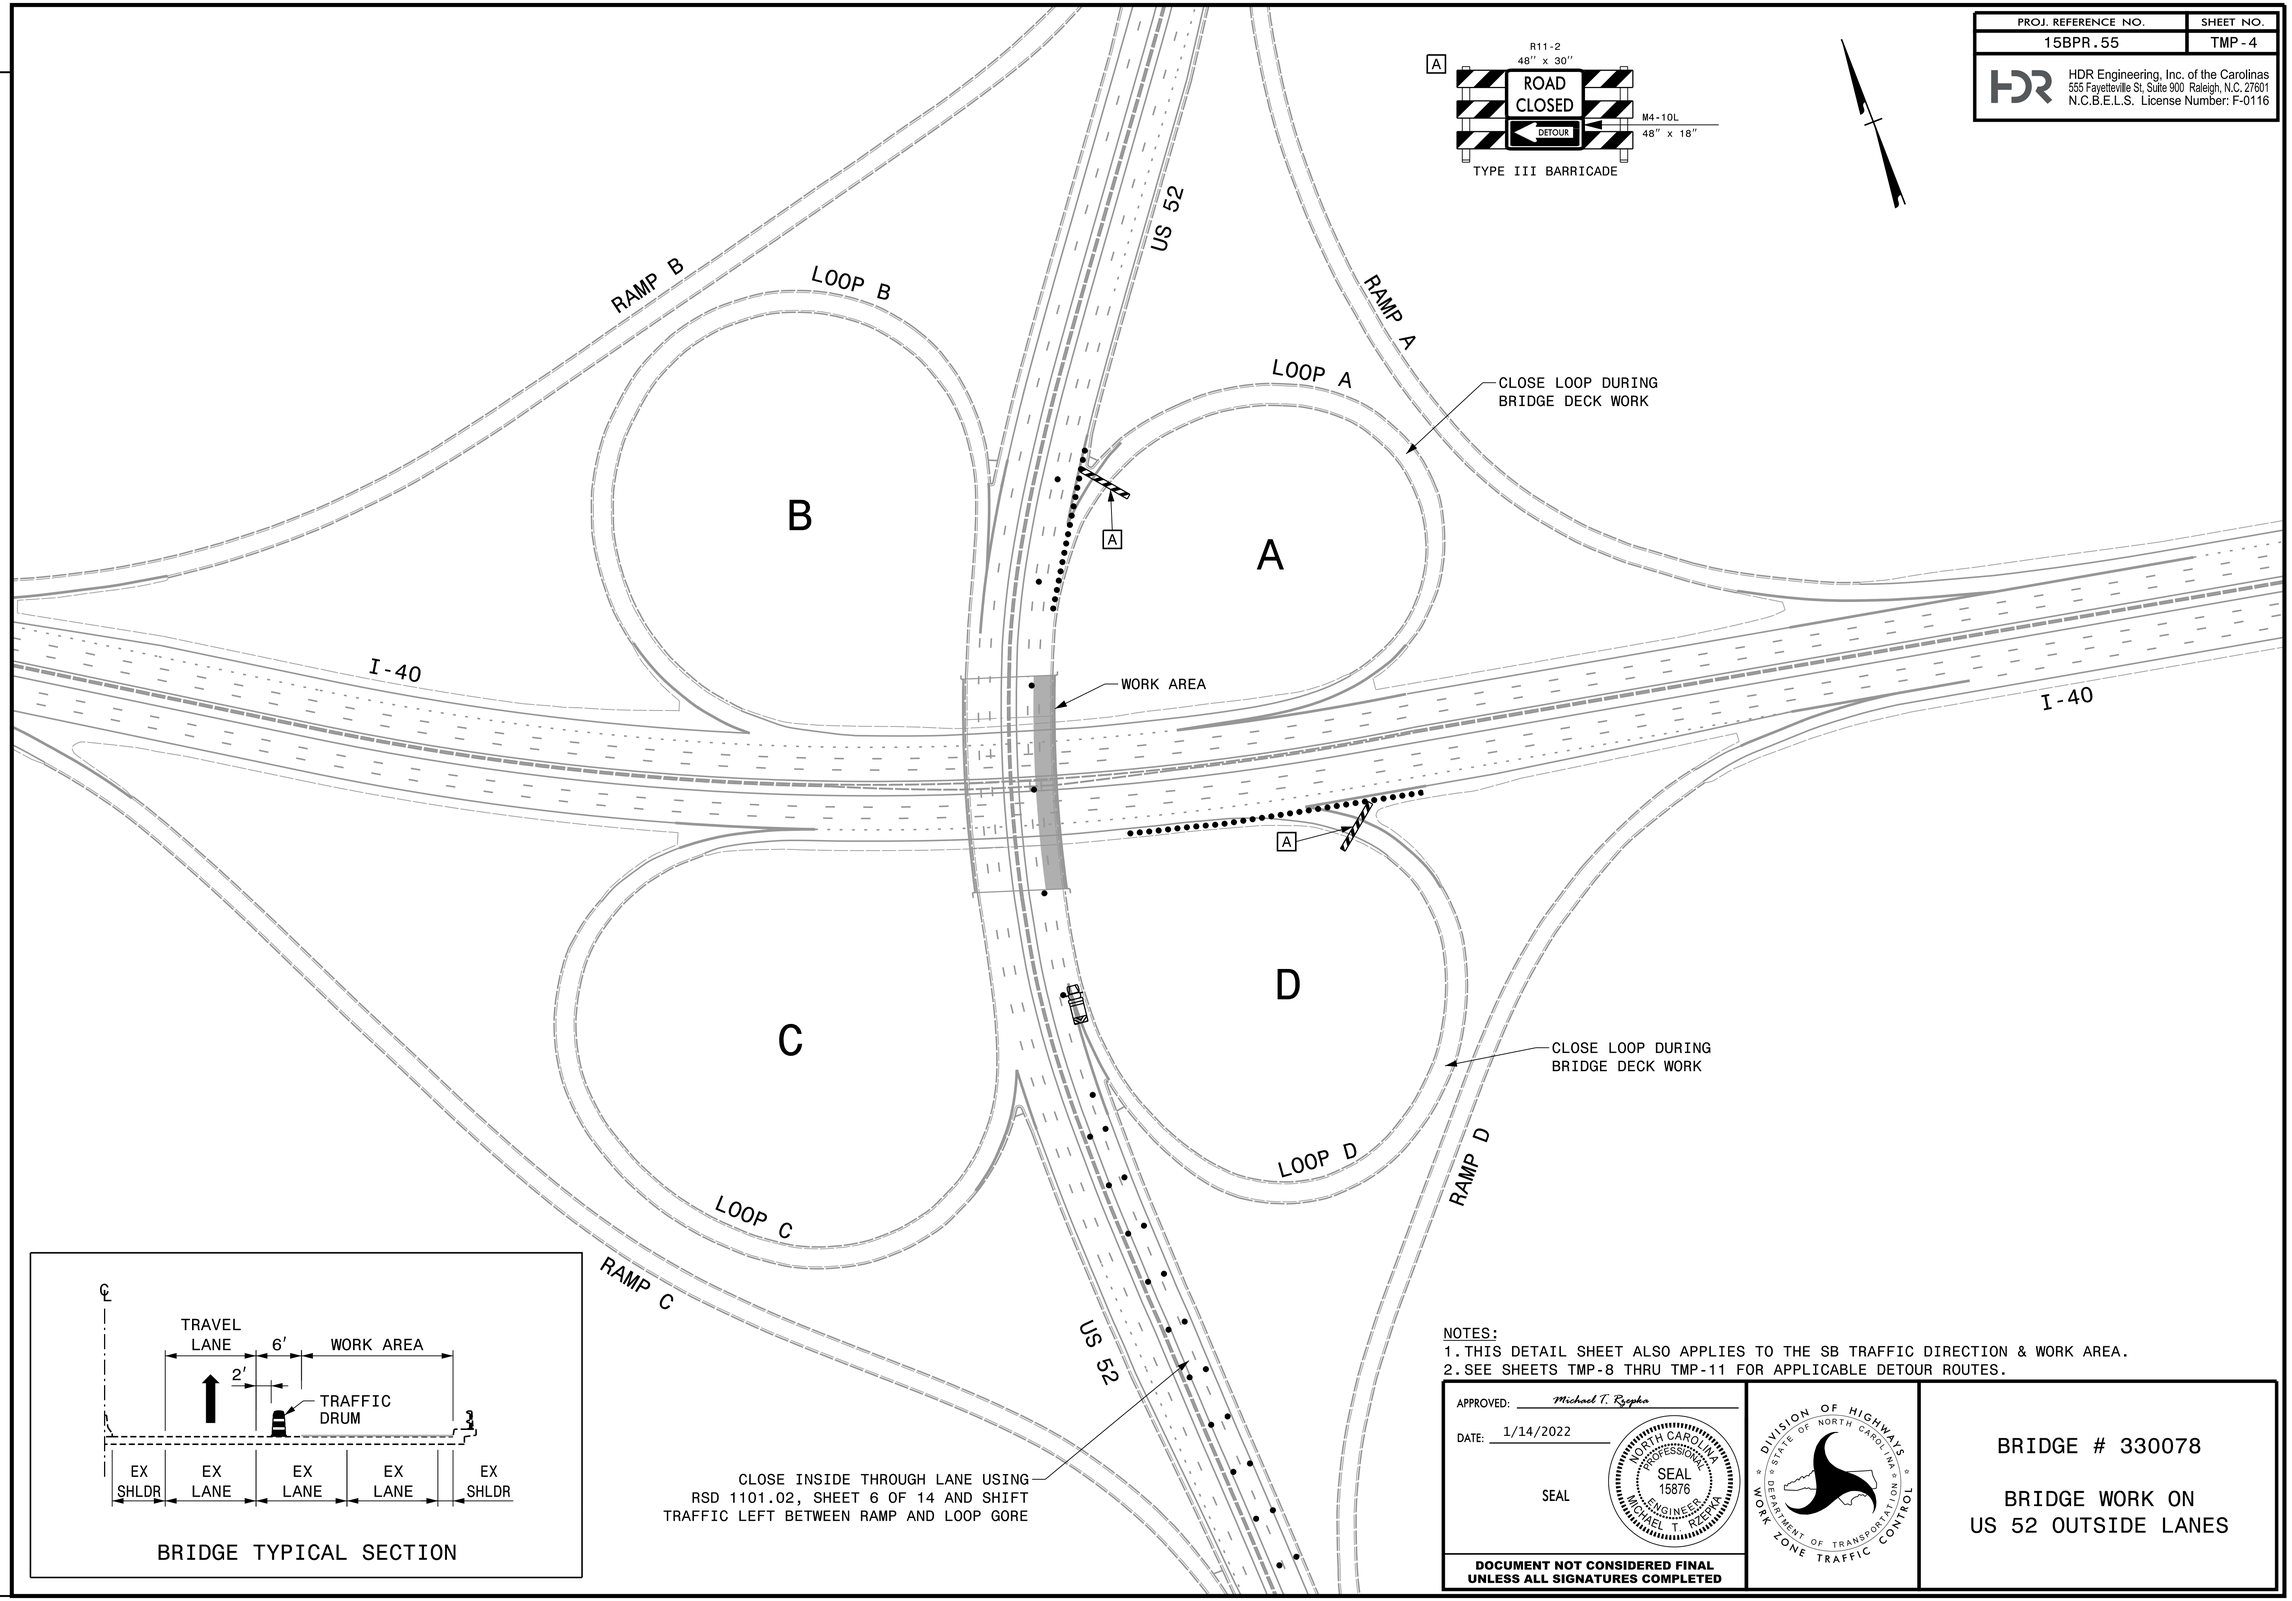

BRIDGE TYPICAL SECTION

NOTES:
1. THIS DETAIL SHEET ALSO APPLIES TO THE SB TRAFFIC DIRECTION & WORK AREA.
2. SEE SHEETS TMP-8 THRU TMP-11 FOR APPLICABLE DETOUR ROUTES.

APPROVED: Michael T. Rzepka

DATE: 1/14/2022

SEAL

NORTH CAROLINA PROFESSIONAL SEAL 15876 ENGINEER MICHAEL T. RZEPKA

DOCUMENT NOT CONSIDERED FINAL UNLESS ALL SIGNATURES COMPLETED

DIVISION OF HIGHWAYS · STATE OF NORTH CAROLINA · DEPARTMENT OF TRANSPORTATION · WORK ZONE TRAFFIC CONTROL

BRIDGE # 330078

BRIDGE WORK ON US 52 OUTSIDE LANES

REVISIONS

PLOT DRIVER: NCDOT_pdf_color_eng_50.plt PENTABLE: NCDOT_tcp.tbl
USER: BSCOTT DATE: 1/14/2022 TIME: 9:40:07 AM
FILE: pw:\\pwhdruseas01:HDR_US_East_01\Documents\3322\10328461\6.0_CAD_BIM\6.2_WIP\Traffic\TrafficControl\TCP\Str#330078\330078_TC_TMP-04.dgn