DocuSign Envelope ID: 98307855-F729-4AD4-A7D7-B06F21F588B9

PROJ. REFERENCE NO.	SHEET NO.
15BPR.55	TMP-19

HDR Engineering, Inc. of the Carolinas
555 Fayetteville St, Suite 900 Raleigh, N.C. 27601
N.C.B.E.L.S. License Number: F-0116

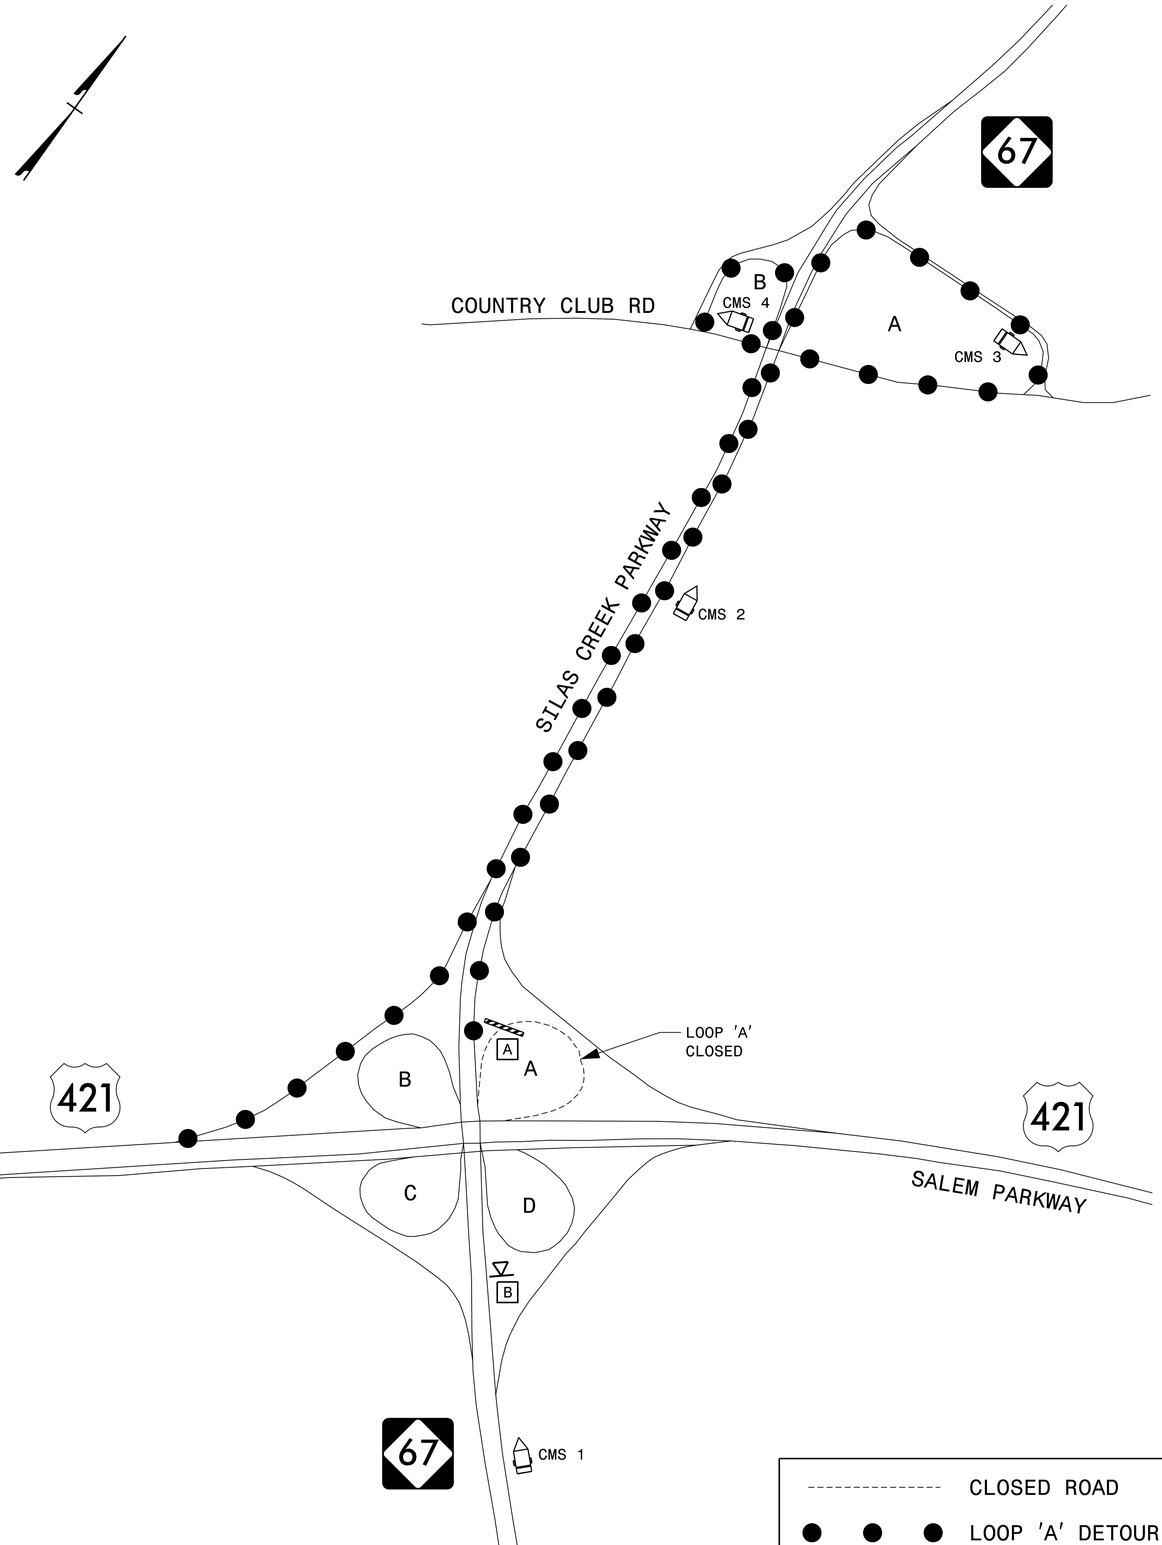

A

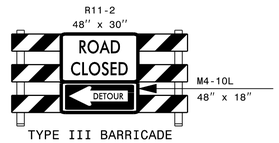

TYPE III BARRICADE

B

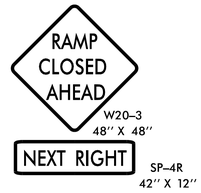

CMS 1

MESSAGE NO. 1	MESSAGE NO. 2
US 421 N EXIT CLOSED	FOLLOW DETOUR AHEAD

CHANGEABLE MESSAGE SIGN

CMS 2

MESSAGE NO. 1	MESSAGE NO. 2
US 421 N SALEM PARKWAY	DETOUR NEXT EXIT

CHANGEABLE MESSAGE SIGN

CMS 3 & 4

MESSAGE NO. 1	MESSAGE NO. 2
US 421 N DETOUR ------->	US 421 N DETOUR ------->

CHANGEABLE MESSAGE SIGN

NOTES:
1. CMS PLACEMENT & MESSAGE AT THE DISCRETION OF THE ENGINEER.
2. DELINEATE CMS BOARD WITH DRUMS.

APPROVED: Michael T. Rzepka

DATE: 1/14/2022

SEAL

NORTH CAROLINA PROFESSIONAL SEAL 15876 ENGINEER MICHAEL T RZEPKA

DOCUMENT NOT CONSIDERED FINAL UNLESS ALL SIGNATURES COMPLETED

DIVISION OF HIGHWAYS · STATE OF NORTH CAROLINA · DEPARTMENT OF TRANSPORTATION · WORK ZONE TRAFFIC CONTROL

BRIDGE # 330227

SILAS CREEK PARKWAY LOOP 'A' OVERNIGHT CLOSURE

REVISIONS

PLOT DRIVER: NCDOT_pdf_color_eng_50.plt PENTABLE: NCDOT_tcp.tbl
USER: BSCOTT DATE: 1/14/2022 TIME: 1:50:44 PM
FILE: pw:\\pwdrusea01\HDR_US_East_01\Documents\3322\10328461\6.0_CAD_BIM\6.2_WIP\Traffic\TrafficControl\TCP\Str#330227\330227_TC_TMP-19.dgn