DocuSign Envelope ID: 98307855-F729-4AD4-A7D7-B06F21F588B9

PROJ. REFERENCE NO.	SHEET NO.
15BPR.55	TMP-29

HDR Engineering, Inc. of the Carolinas
555 Fayetteville St, Suite 900 Raleigh, N.C. 27601
N.C.B.E.L.S. License Number: F-0116

A

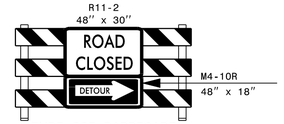

TYPE III BARRICADE

CMS 1

MESSAGE NO. 1	MESSAGE NO. 2
UNION CROSS I-74 E	DETOURS NEXT EXIT

CHANGEABLE MESSAGE SIGN

CMS 2 & 3

MESSAGE NO. 1	MESSAGE NO. 2
UNION CROSS <-------	I-74 E <-------

CHANGEABLE MESSAGE SIGN

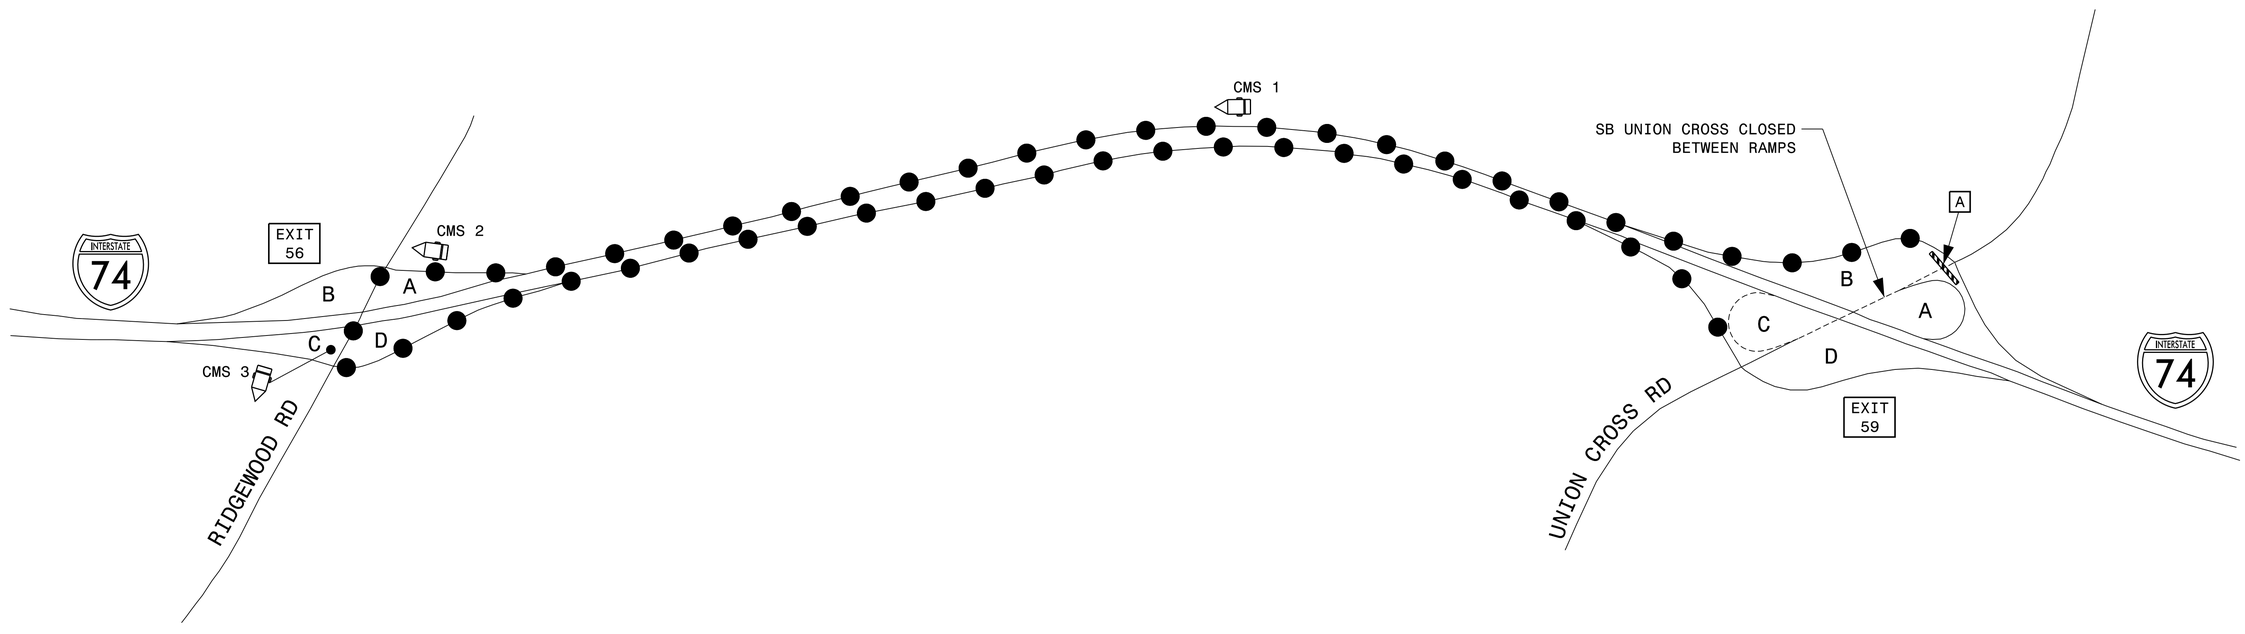

NOTES:
1. COVER ANY CONFLICTING SIGNS.
2. CMS PLACEMENT & MESSAGE AT THE DISCRETION OF THE ENGINEER.
3. DELINEATE CMS BOARD WITH DRUMS.
4. CLOSE TURN LANES LEADING TO A CLOSED RAMP WITH DRUMS AT MAXIMUM 10' SPACING.
5. SEE SHEET TMP-25 FOR ADDITIONAL ROAD CLOSURE DETAILS.

---------- CLOSED ROAD

● ● ● SB UNION CROSS RD DETOUR ROUTE

APPROVED: Michael T. Rzepka

DATE: 1/14/2022

SEAL

NORTH CAROLINA PROFESSIONAL SEAL 15876 ENGINEER MICHAEL T. RZEPKA

DOCUMENT NOT CONSIDERED FINAL UNLESS ALL SIGNATURES COMPLETED

DIVISION OF HIGHWAYS · STATE OF NORTH CAROLINA · DEPARTMENT OF TRANSPORTATION · WORK ZONE TRAFFIC CONTROL

BRIDGE # 330392

SOUTHBOUND
UNION CROSS RD
7-DAY CLOSURE

REVISIONS

PLOT DRIVER: NCDOT_pdf_color_eng_50.plt PENTABLE: NCDOT_tcp.tbl
USER: BSCOTT DATE: 1/14/2022 TIME: 1:59:13 PM
FILE: pw:\\pwhdruseas01:HDR_US_East_01\Documents\3322\10328461\6.0_CAD_BIM\6.2_WIP\Traffic\TrafficControl\TCP\Str#330392\330392_TC_TMP-29.dgn