PROJECT REFERENCE NO.	SHEET NO.
2022CPT.07.21.10411 2022CPT.07.21.20411	1

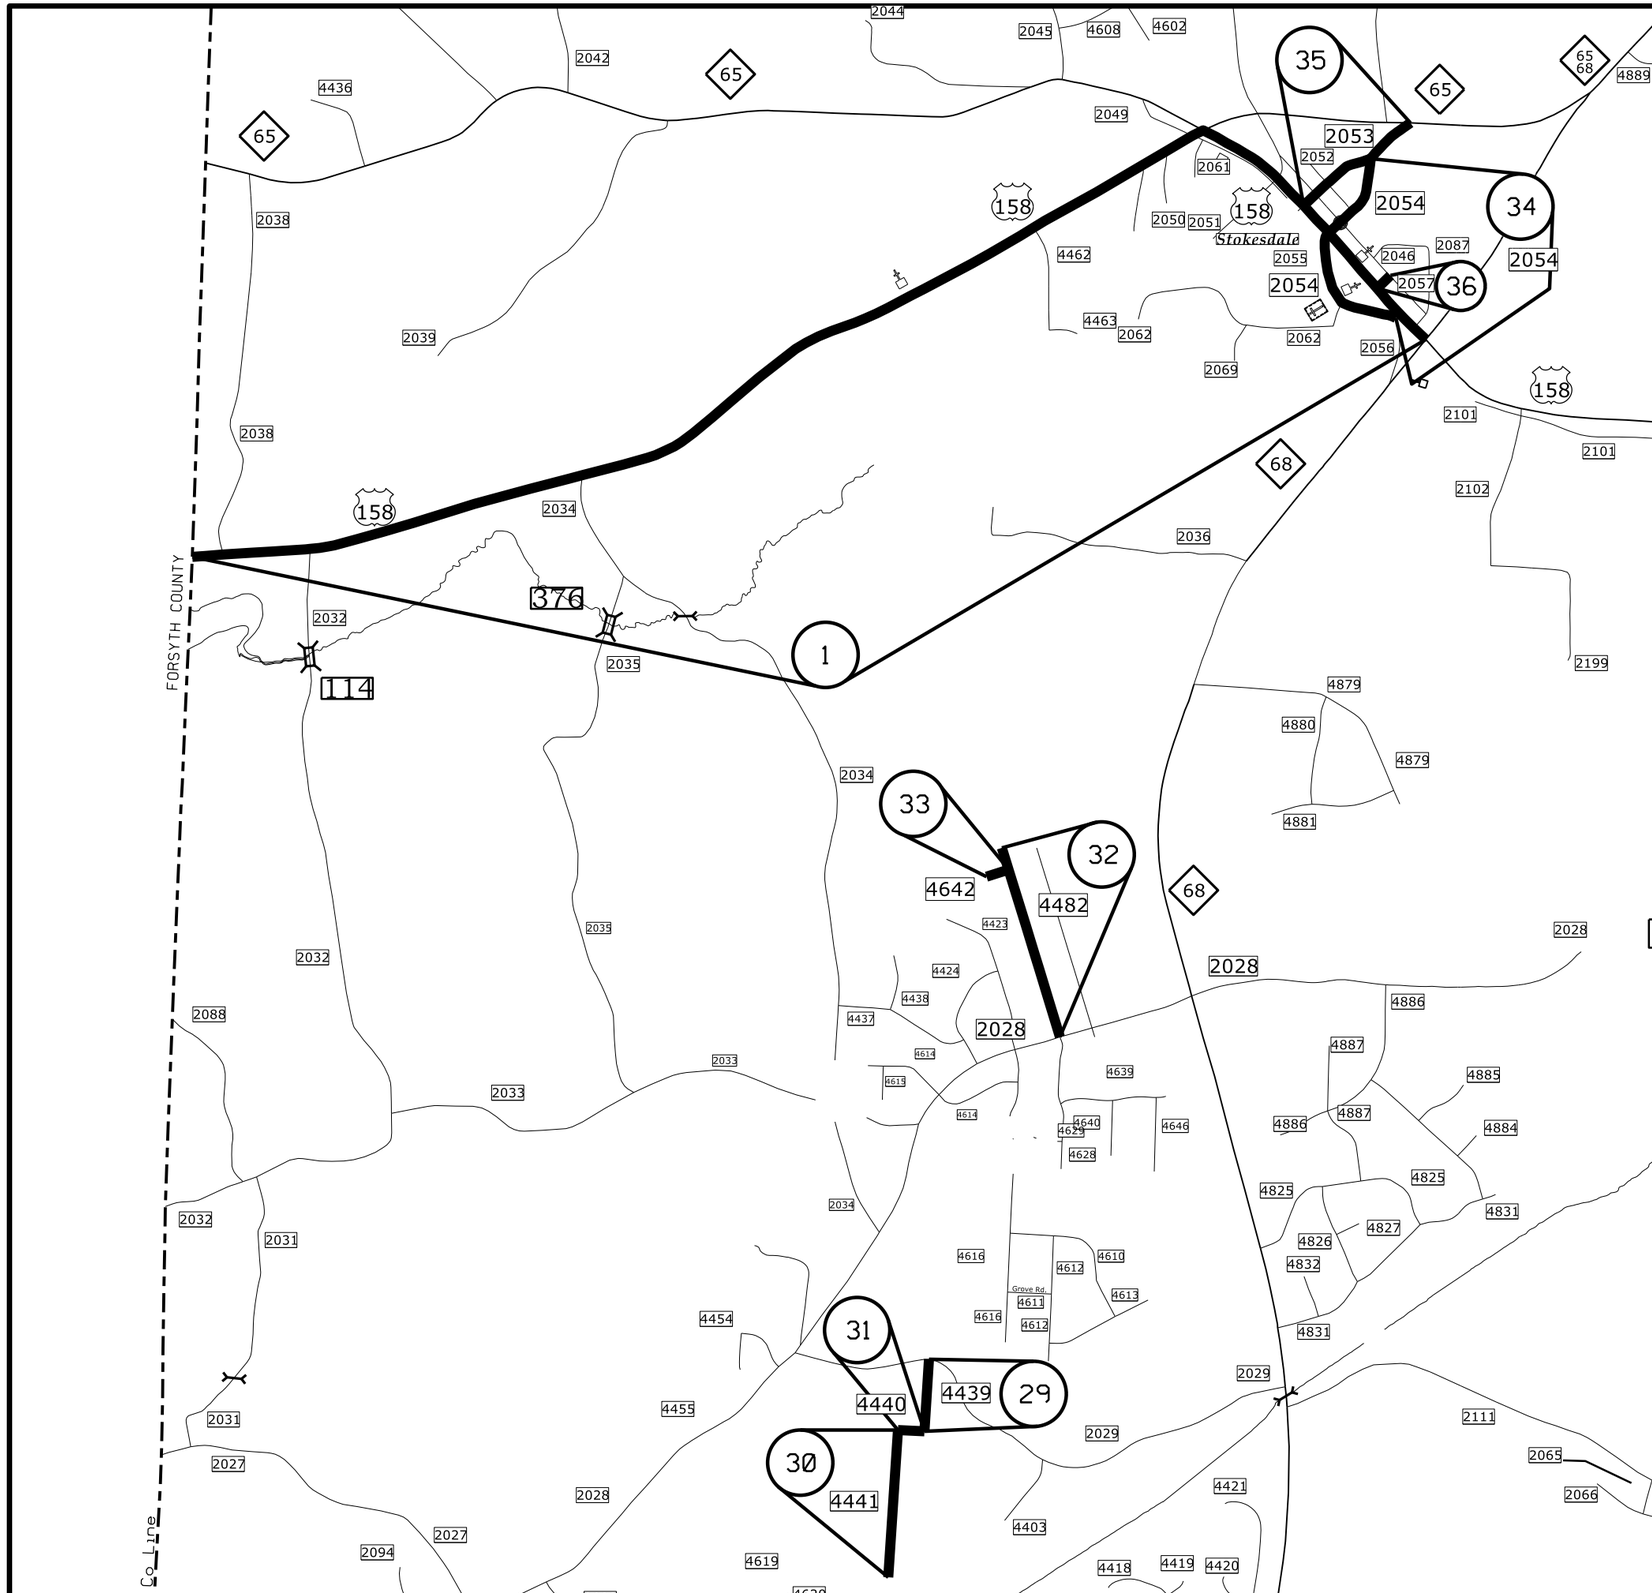

Map 1 US 158
From Forsyth County Line to NC 65
Widen 2 feet
$1\frac{1}{2}$" S9.5C, #67 Mat.
From NC 65 to NC 68
Mill $1\frac{1}{2}$" depth
pave back $1\frac{1}{2}$" S 9.5C

Map 29 SR 4439 - Lees Glenn Rd
Map 30 SR 4441 - Lees Ridge Rd
Map 31 SR 4440 - W Glenn Rd
Map 32 SR 4482 - Charles Place Dr
Map 33 SR 4642 - Misty Meadow Dr

Map 34 SR 2054 - Shilling St / Stokesdale St
Skip US 158 tie into new pavement.

Map 35 SR 2053 - Newberry St
Tie into new pavement at US 158.

Map 36 SR 2057 - Ivan St
Mill $1\frac{1}{4}$" depth pave back $1\frac{1}{4}$" S9.5B
Tie into new pavement at US 158.

GUILFORD COUNTY
NORTH CAROLINA