PROJECT REFERENCE NO.	SHEET NO.
2022CPT.07.21.10411 2022CPT.07.21.20411	5

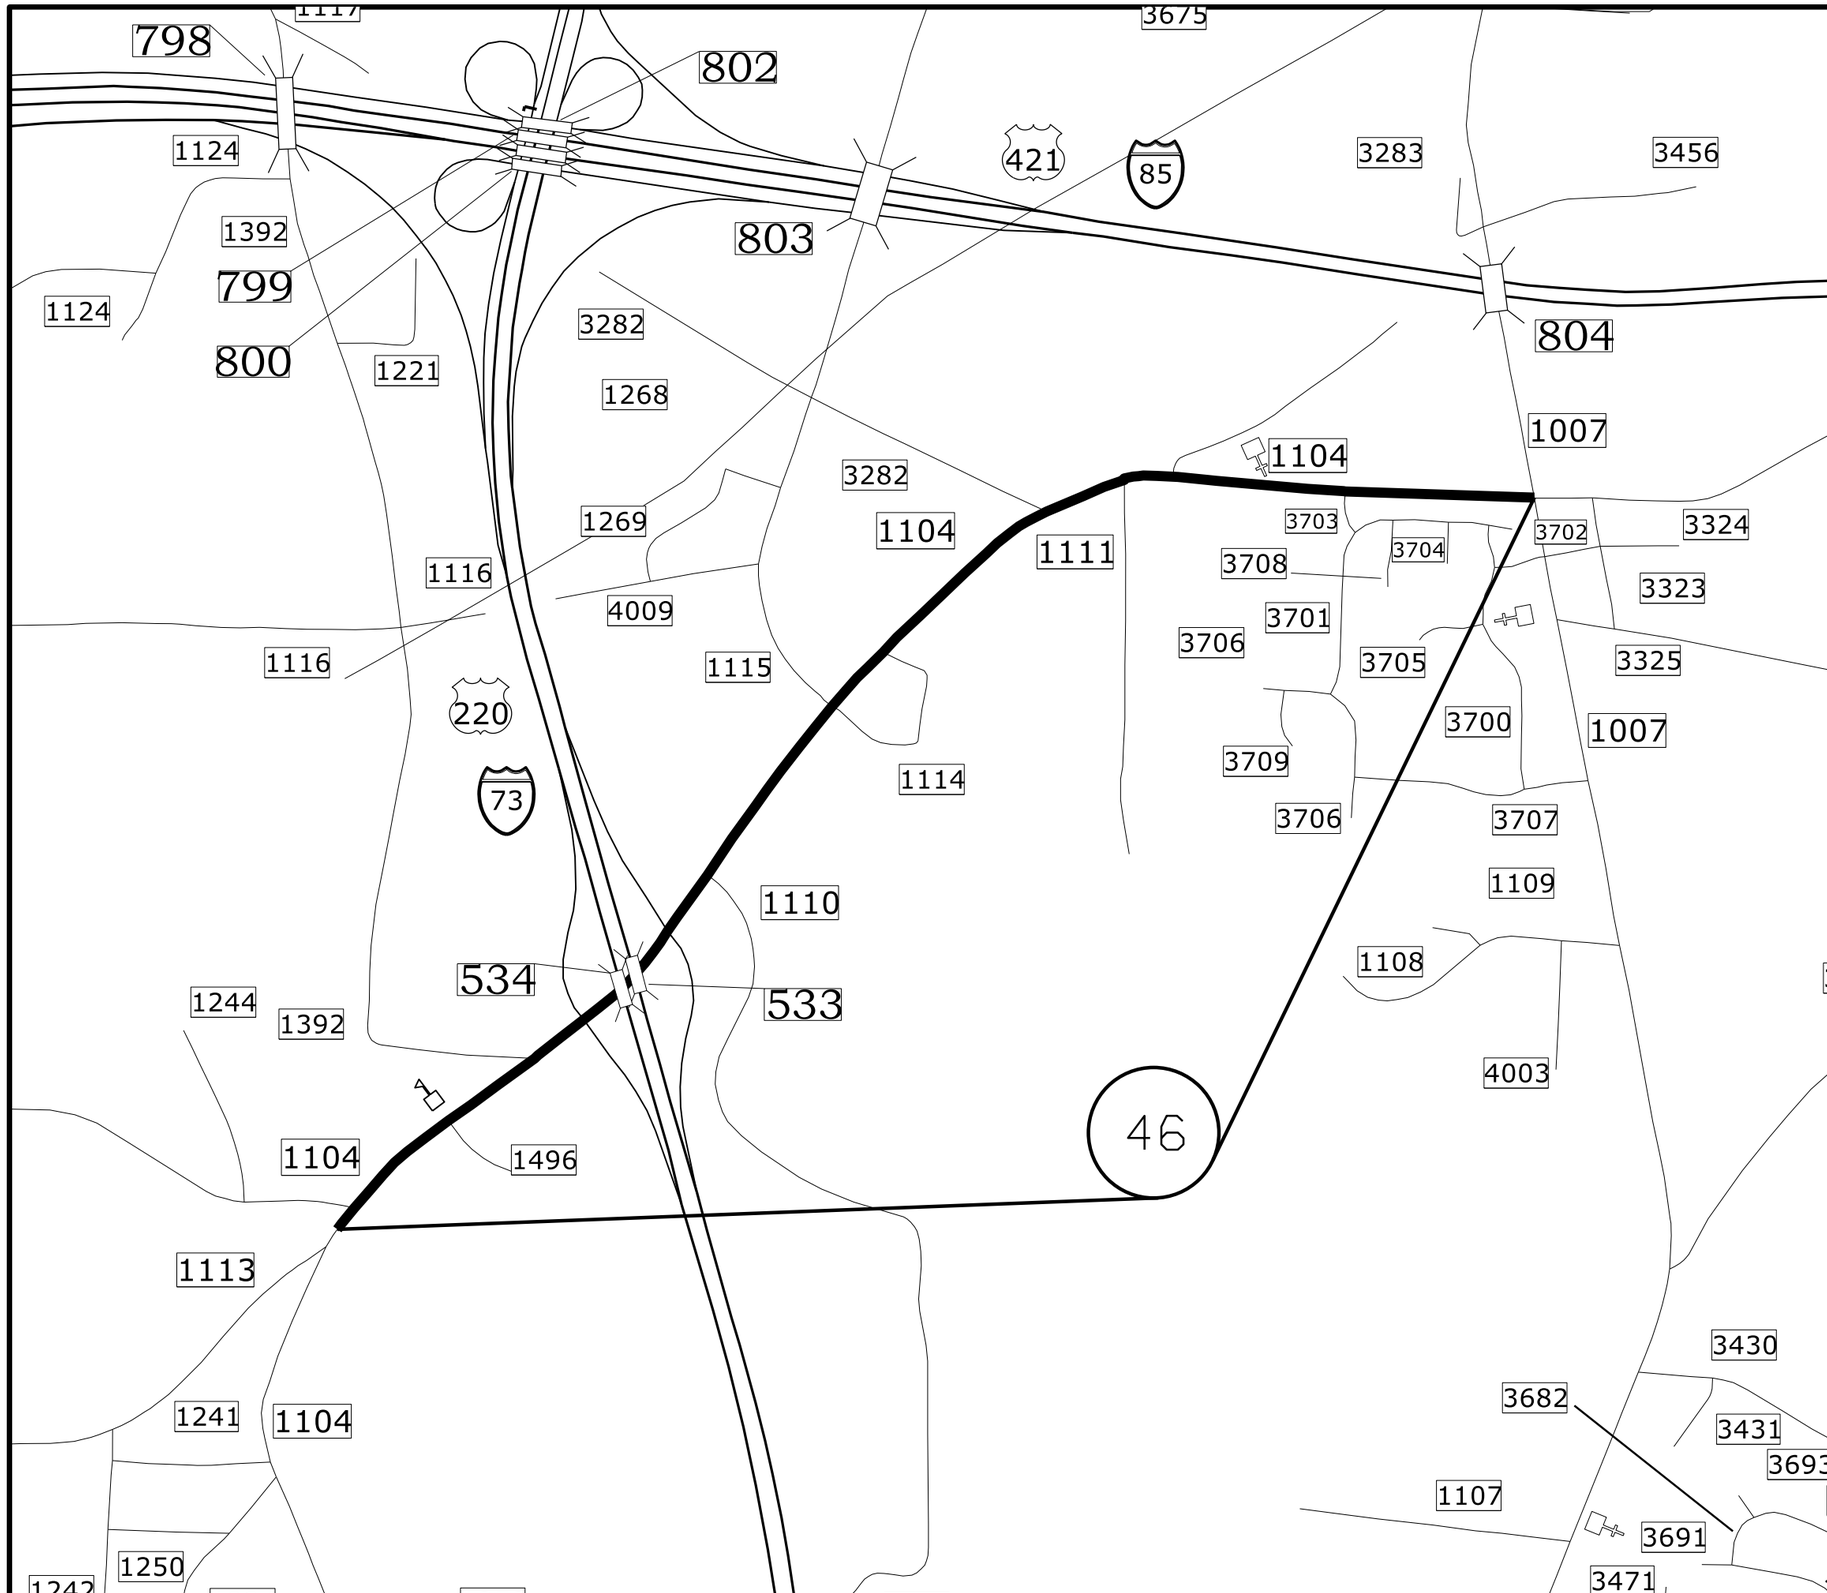

Map 46 SR 1104 - Old Randleman Rd
Begin 1 $\frac{1}{2}$" Depth Mill and Fill with 1 $\frac{1}{2}$" S9.5C at the joint near Kivett Dr. and carry it through the I-73 interchange to the west side of Friendly Farms Rd. SR 1110, Tie to the joints on ramps. Maintain Bridge Clearance at # 533 and # 534 at I-73.

Begin 2 foot widening and #78 Seal with 1 $\frac{1}{2}$" S9.5C at Friendly Farms road SR 1110 and carry it to the curb and gutter near Blackberry Road SR 1111.

Begin 1 $\frac{1}{2}$" Mill and Fill at the end of curb and gutter near Blackberry Rd SR 1111 and carry it to the joint at Randalman Rd. SR 1007.

GUILFORD COUNTY
NORTH CAROLINA