PROJ. REFERENCE NO.	SHEET NO.
BR-0033	TMP-07

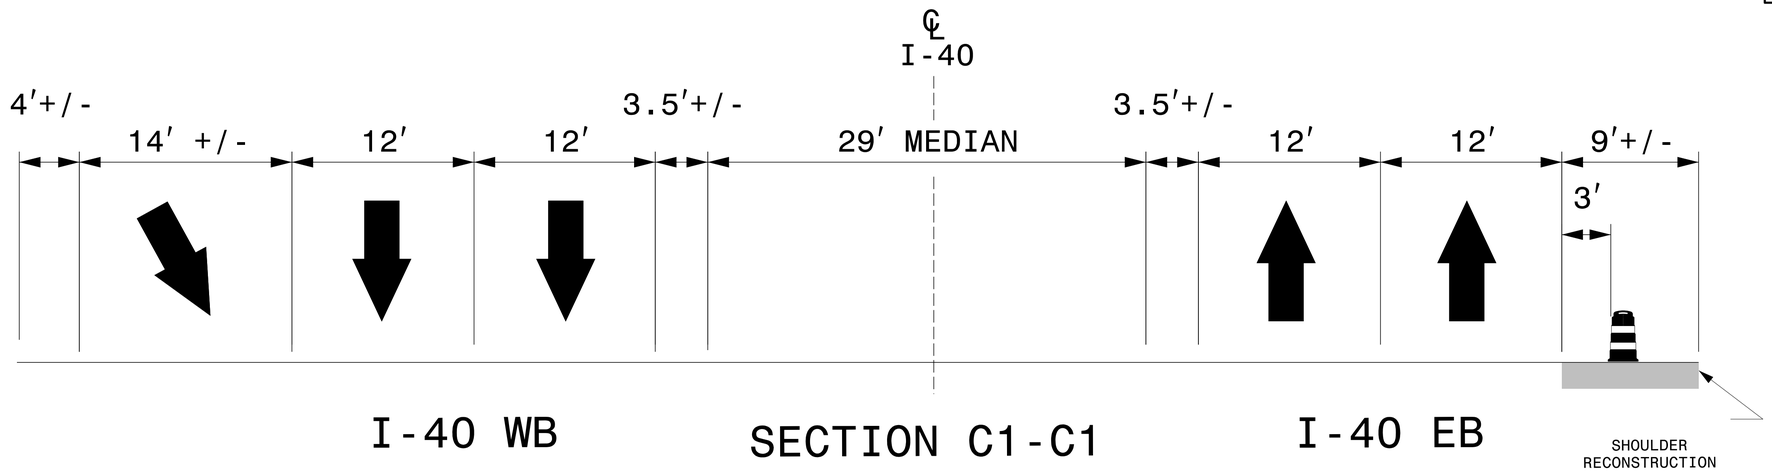

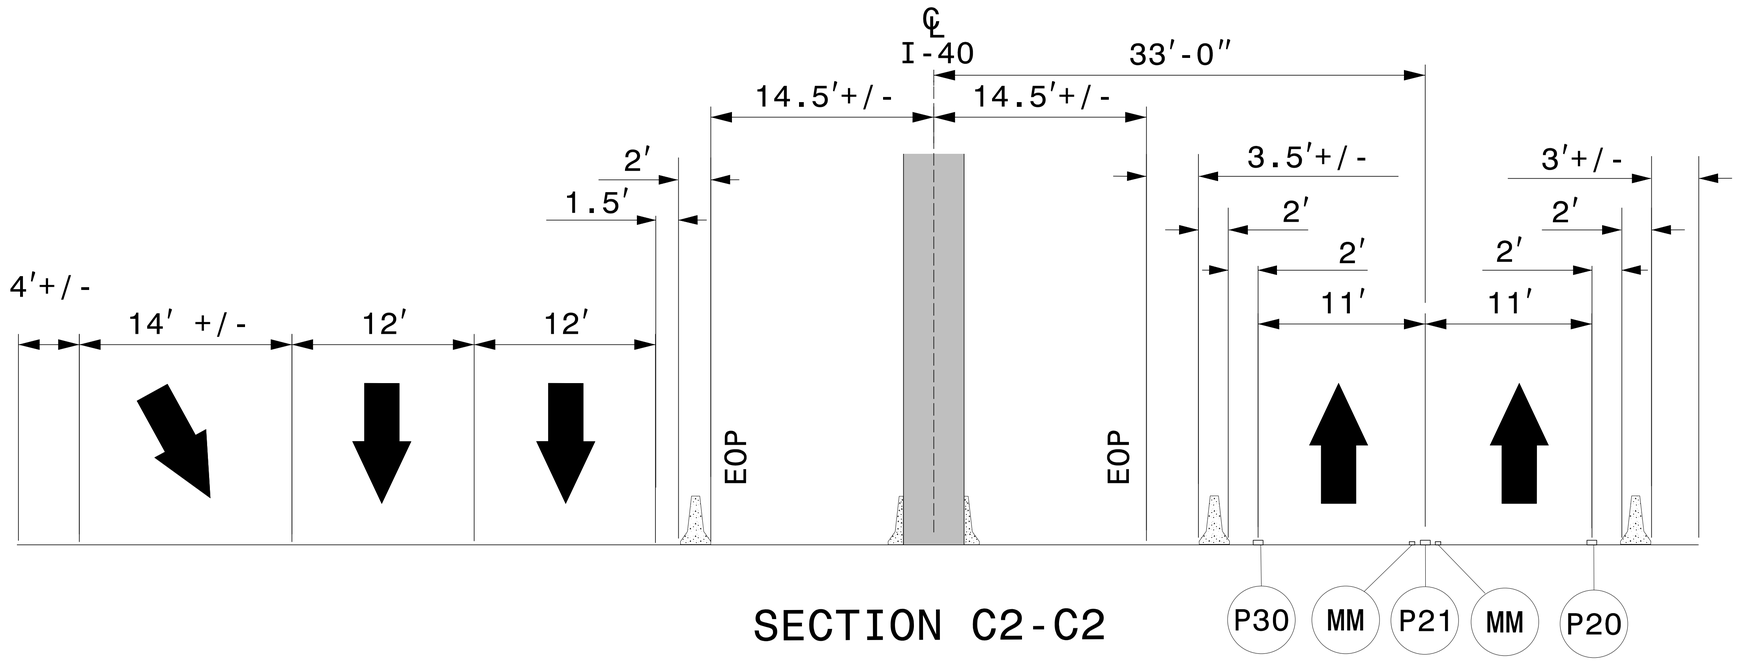

APPROVED: DocuSigned by: Don A. Parker 4DD4826826184410

DATE: 01/11/2022

NORTH CAROLINA PROFESSIONAL SEAL 043251 ENGINEER DON A PARKER

DOCUMENT NOT CONSIDERED FINAL UNLESS ALL SIGNATURES COMPLETED

DIVISION OF HIGHWAYS · STATE OF NORTH CAROLINA · DEPARTMENT OF TRANSPORTATION · WORK ZONE TRAFFIC CONTROL

PHASE I DETAILS

1/10/2022
N:\Special\BR0033\Traffic\TrafficControl\TCP\90% BR-0033\BR-0033_TC_TMP_07.dgn
User:maklilu